AVA/2020/0883



Existing Elevation viewed from River

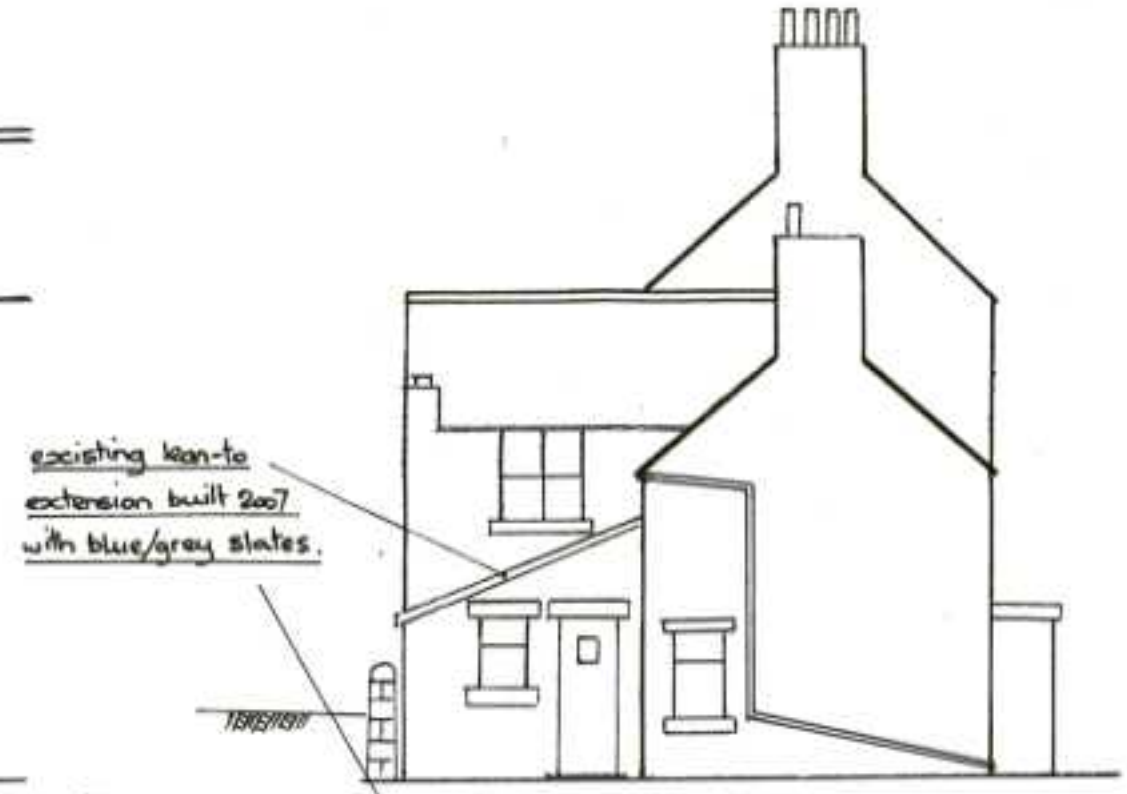

Existing Side Elevation.

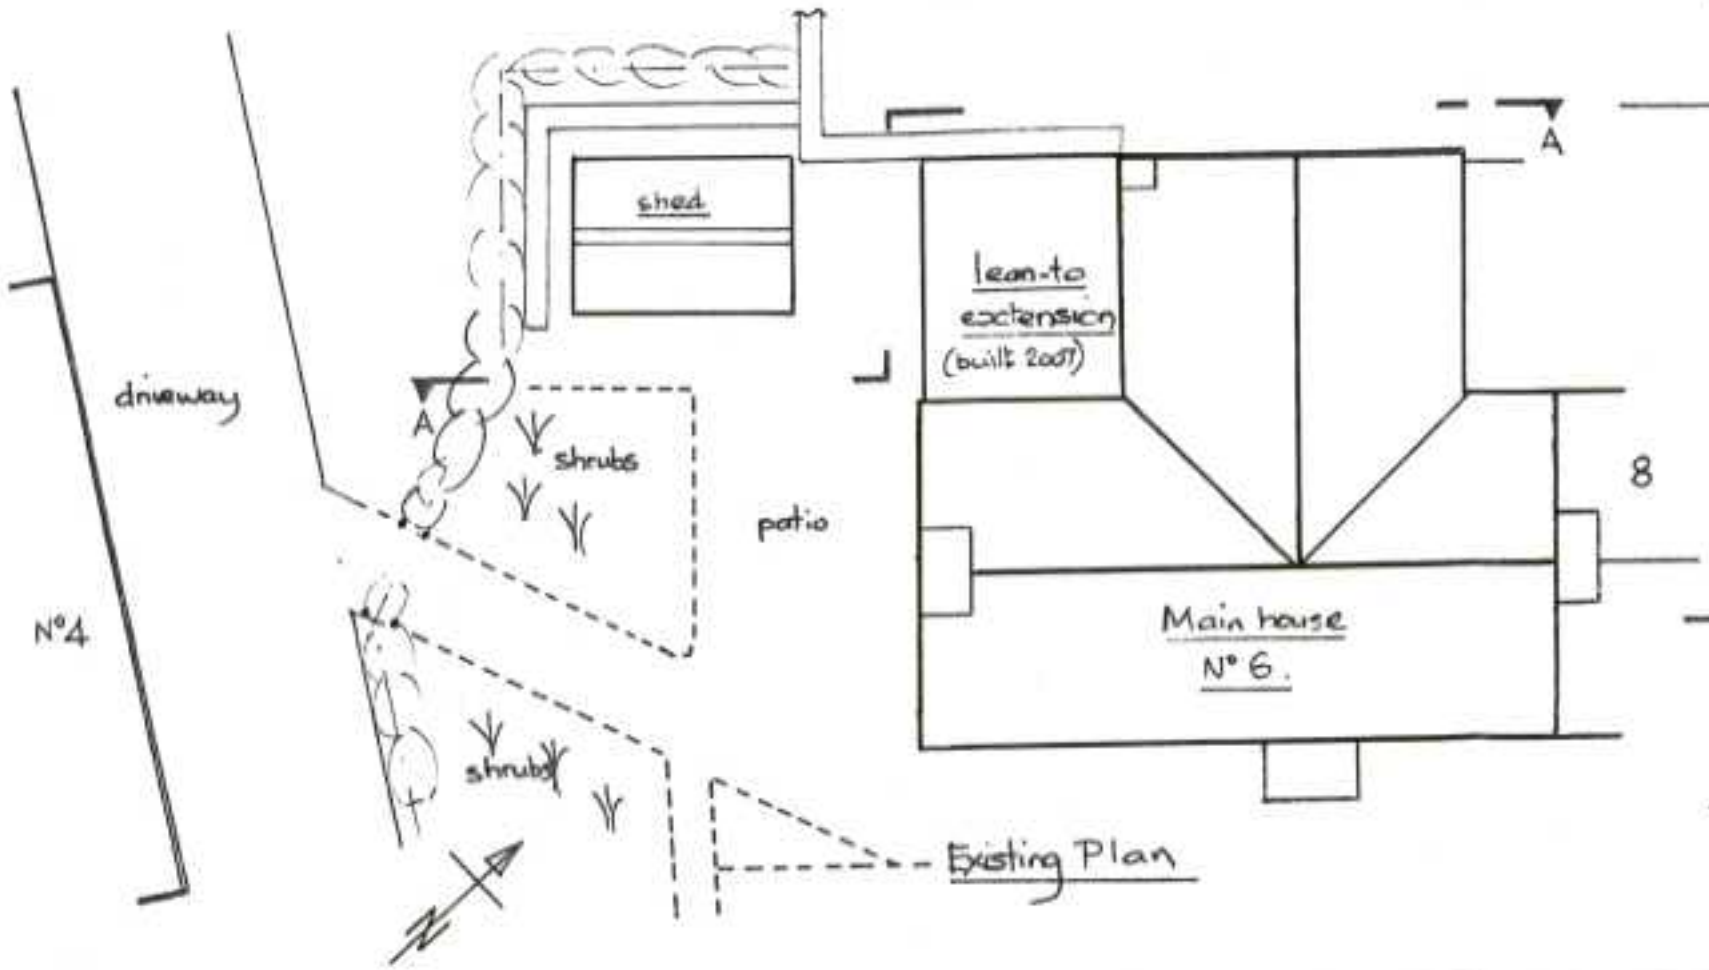

Existing Plan



Existing Elevation viewed from Belper Lane A-A

Existing Elevations.

DRAWING N° 5
Proposed single storey
side extension
at 6, Belper Lane, Belper DE56 2UG

Scale 1:100.