Rev	Description	By	Date
A	First Issue	MT	12.10.20

(c) Squid Architects

Notes

Squid Architects shall have no responsibility for any use made of this document other than for that which it was prepared and issued.

All dimensions should be checked on site.
Any drawing errors or divergences should be brought to the attention of Squid Architects. This drawing should be read in conjunction with all other relevant drawings and specifications.

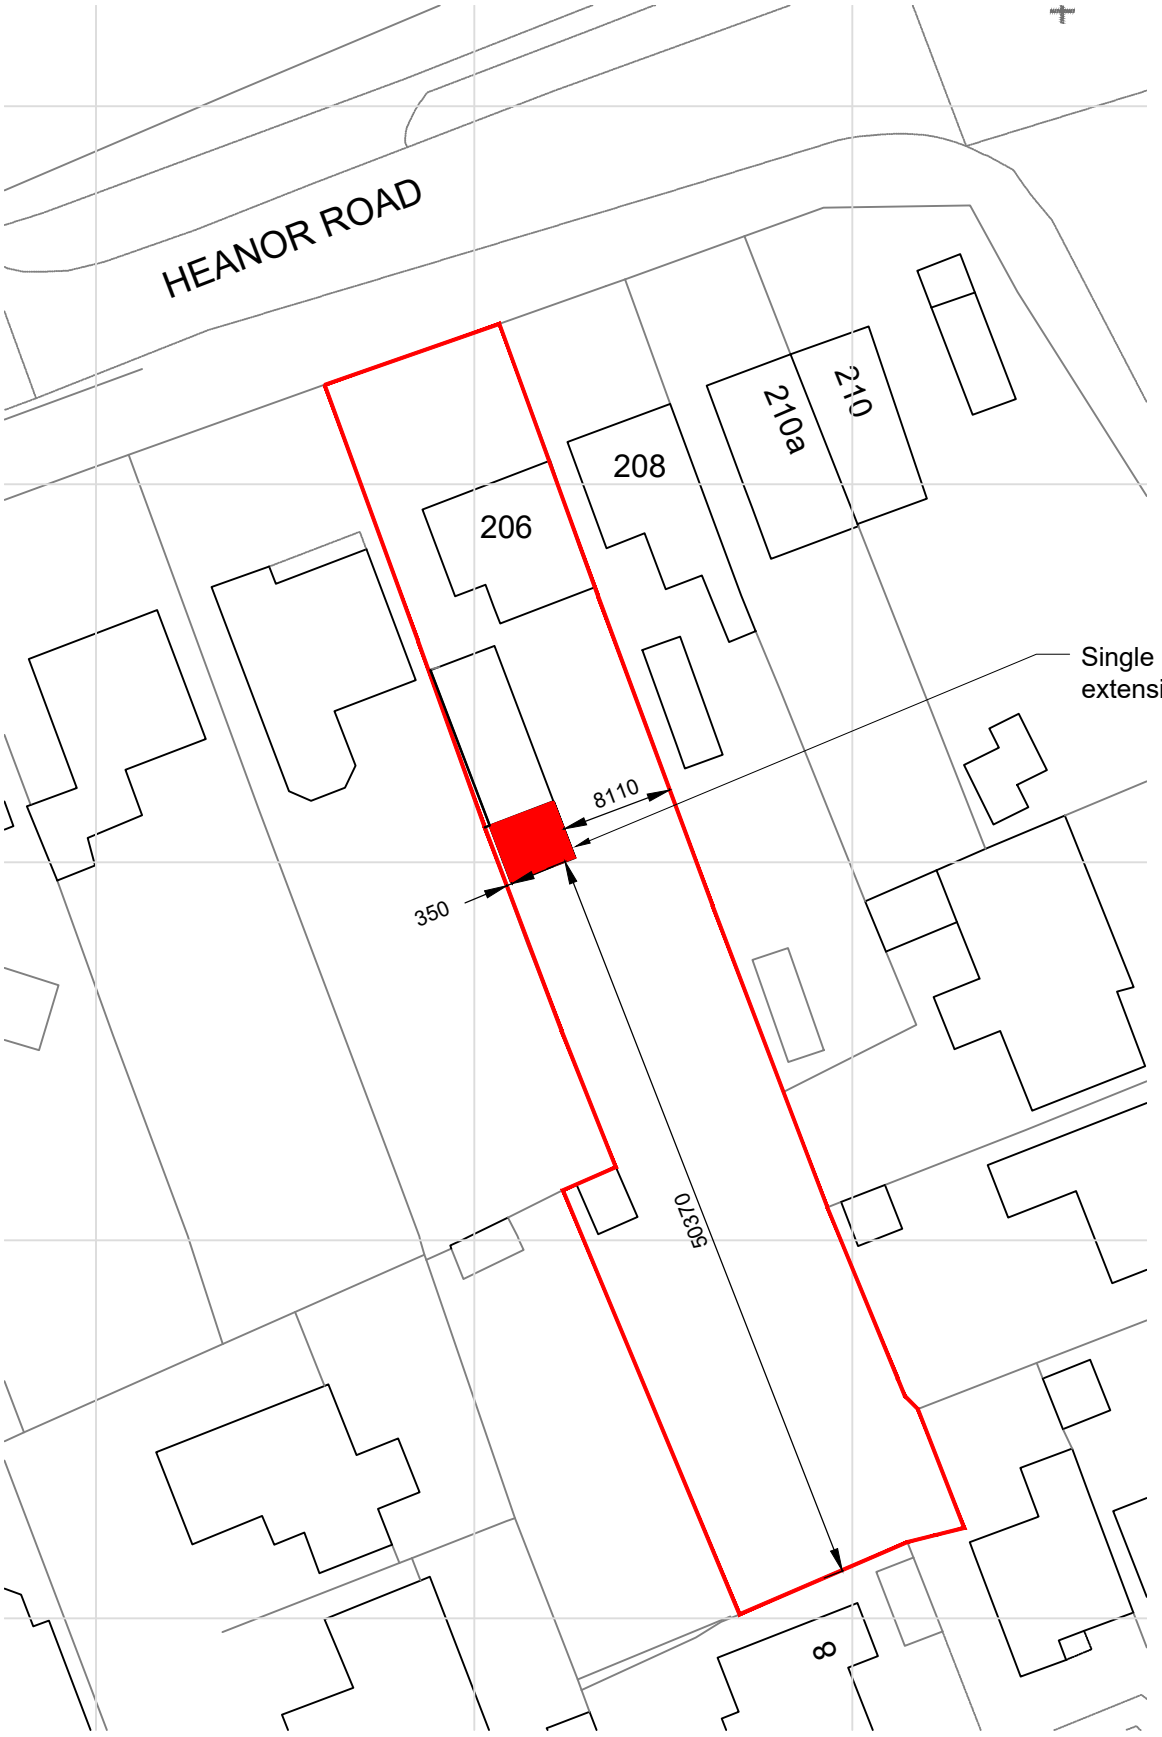

SQUID ARCHITECTS
Low Energy Designers

Email: hello@squidarchitects.com
www: squidarchitects.com

Client	Mark Butler
Project	206 Heanor Road Heanor

Drawing Title
Block Plan

Scale	1:500 @ A4
Date	Oct 2020

Drawing No.
2012_05

Rev A