This drawing is the property of Nick Marriott Associates. By accepting delivery of this drawing the receipt hereby agrees that the information contained within this drawing, in whole or in part, is confidential and proprietary to Nick Marriott Associates and that it will not reproduce or redistribute such drawing, discuss the information contained herein or make reproductions without the prior written approval of Nick Marriott Associates and will hold all information relating to this drawing in confidence.

DO NOT SCALE FROM THIS DRAWING

0m 1 2 3 4 5 10 15

SCALE 1:100 ON A3 SHEET



DRAWINGS DATING BACK TO 2001
SUGGEST CONSENT TO REMOVE
THIS WALL HAS BEEN GRANTED.

WALL TO BE REMOVED

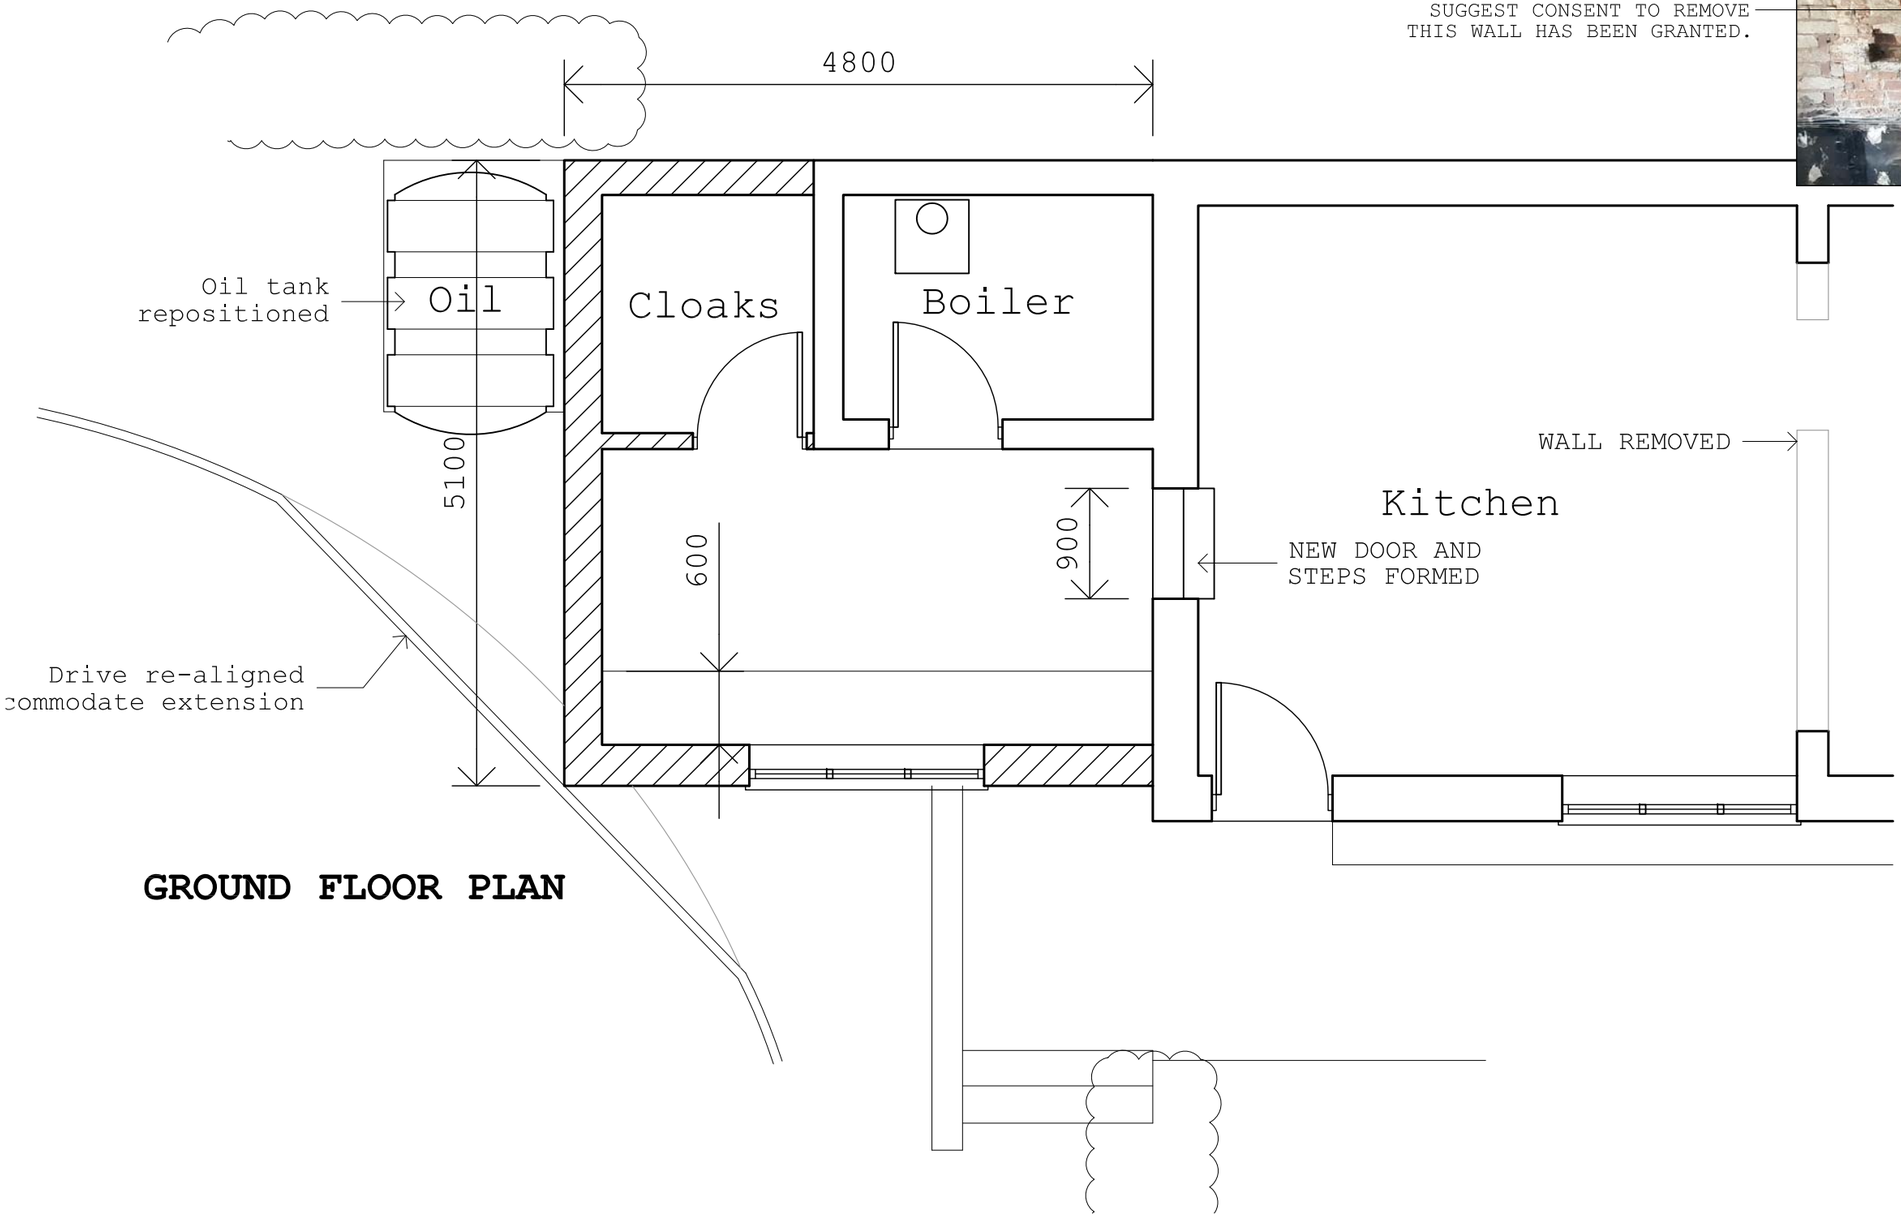

GROUND FLOOR PLAN

Revision B: Drawing updated NJM Oct 2020
Revision A: Drawing updated NJM Oct 2020

Client	Project	drawing title	scale	drawing number	rev	
Mr D Wallwork	The Old Cheese Factory	PROP Floor Plan	1:50 @ A3 date July 2020	2013-03	B	info@nickmarriott.co.uk | www.nickmarriott.co.uk Tel:01629 814006 | Fax 0871 9001250 NMA Studio 78 Moorhall Bakewell DE45 1FP nick marriott architecture