0m 1 2 3 4 5 10 15

SCALE 1:100 ON A3 SHEET

MATERIALS

ROOFS: STAFFORDSHIRE BLUE TILES. (A)
BLUE CLAY CAPPED AND ANGLED RIDGE TILES (G)

WALLS: REDBRICK GENRALLY STRETCHER BOND (B)
NATURAL STONE ASHLAR DETAILING (C)

WINDOWS: TIMBER CASEMENTS PAINTED (D)
~~HARDWOOD FRAMED GLAZED PANEL AND DOOR (H)~~

RWGS: BLACK - ROUND SECTION - CAST METAL (E)

VERGE AND EAVES - ORNAMENTAL BRICK DETAILING (F)

This drawing is the property of Nick Marriott Associates. By accepting delivery of this drawing the receipt hereby agrees that the information contained within this drawing, in whole or in part, is confidential and proprietary to Nick Marriott Associates and that it will not reproduce or redistribute such drawing, discuss the information contained herein or make reproductions without the prior written approval of Nick Marriott Associates and will hold all information relating to this drawing in confidence.

DO NOT SCALE FROM THIS DRAWING

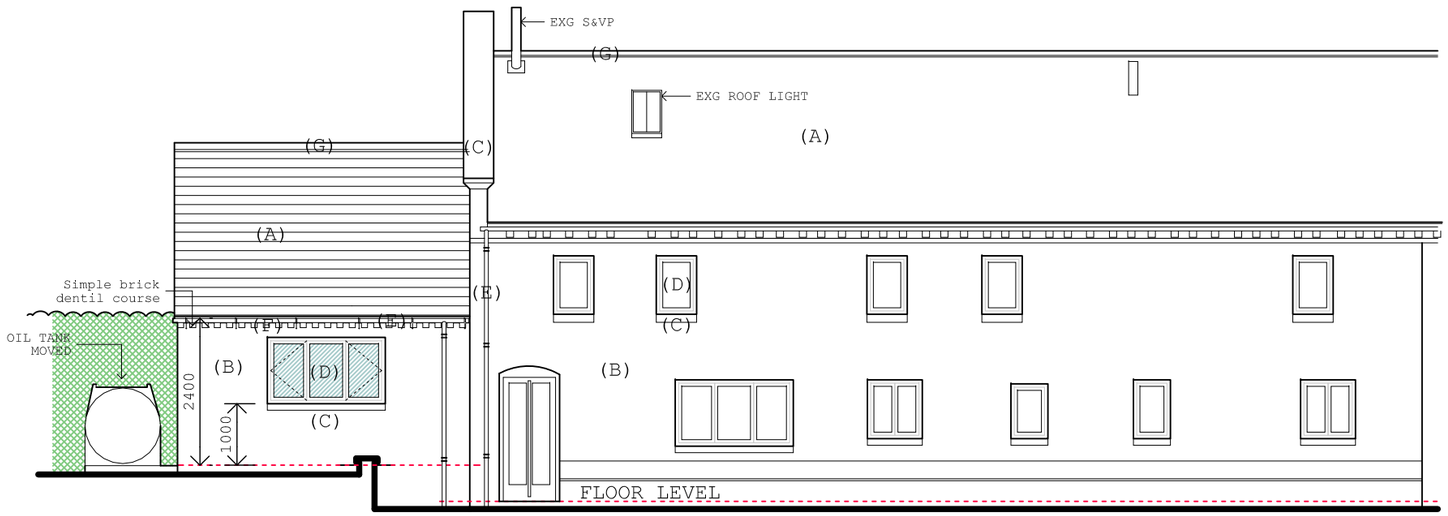

PRINCIPLE ELEVATION (East Facing)

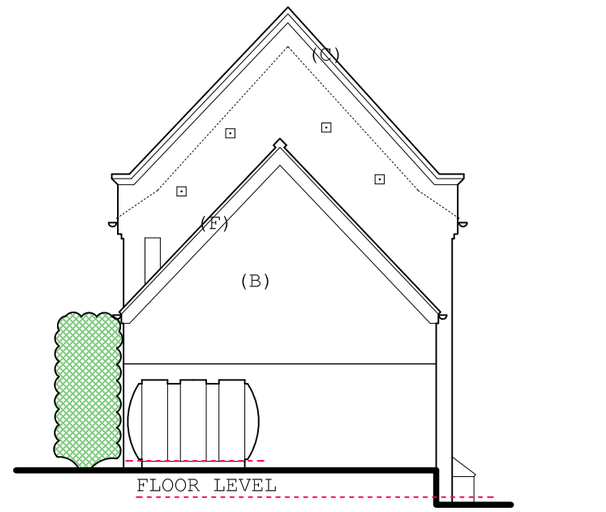

SIDE ELEVATION (South Facing)

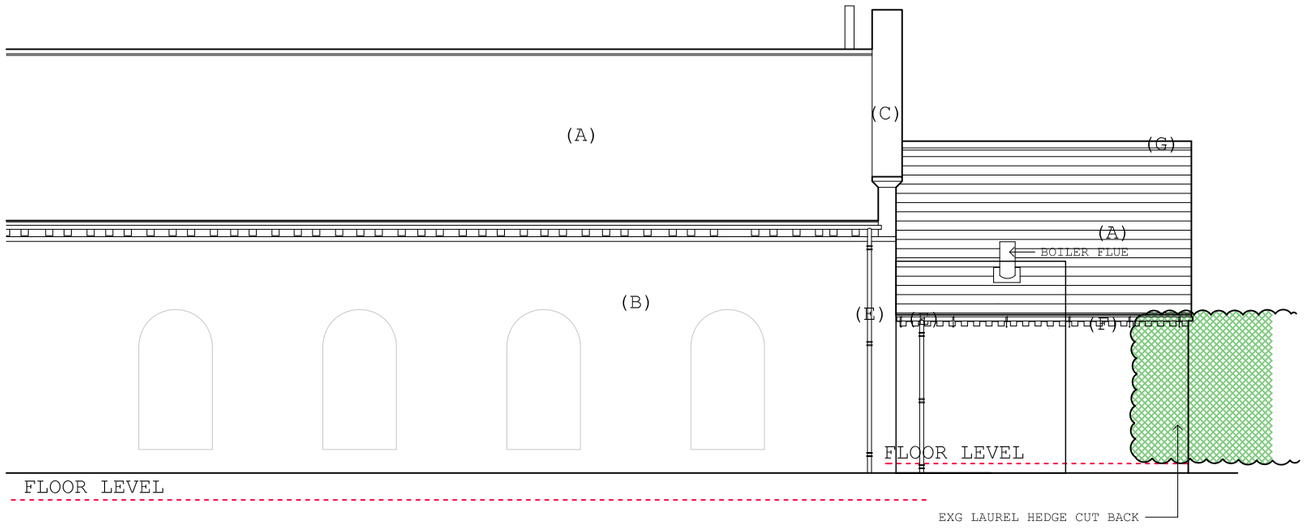

REAR ELEVATION (West Facing)

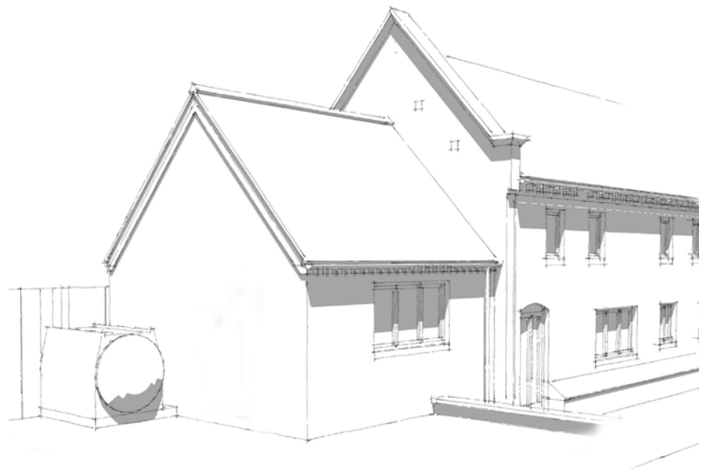

ILLUSTRATION

Revision B: Drawing updated NJM Oct 2020
Revision A: Drawing updated NJM Oct 2020

Client: Mr D Wallwork	Project: The Old Cheese Factory	drawing title: PROP Elevations	scale: 1:100 - A3 date: July 2020	drawing number: 1830-04	rev: B	info@nickmarriott.co.uk | www.nickmarriott.co.uk Tel:01629 814006 | Fax 0871 9001250 NMA Studio 78 Moorhall Bakewell DE45 1FP	nick marriott architecture