PROPOSED SIDE ELEVATION(S)

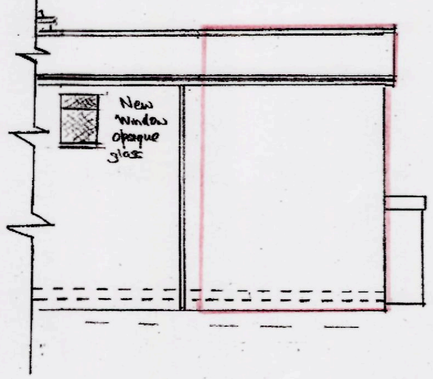

EXISTING REAR ELEVATION (W)

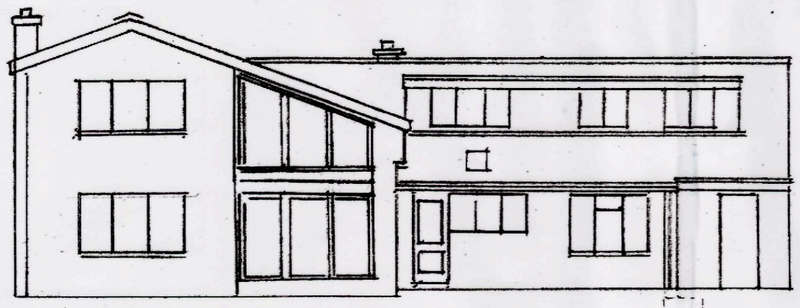

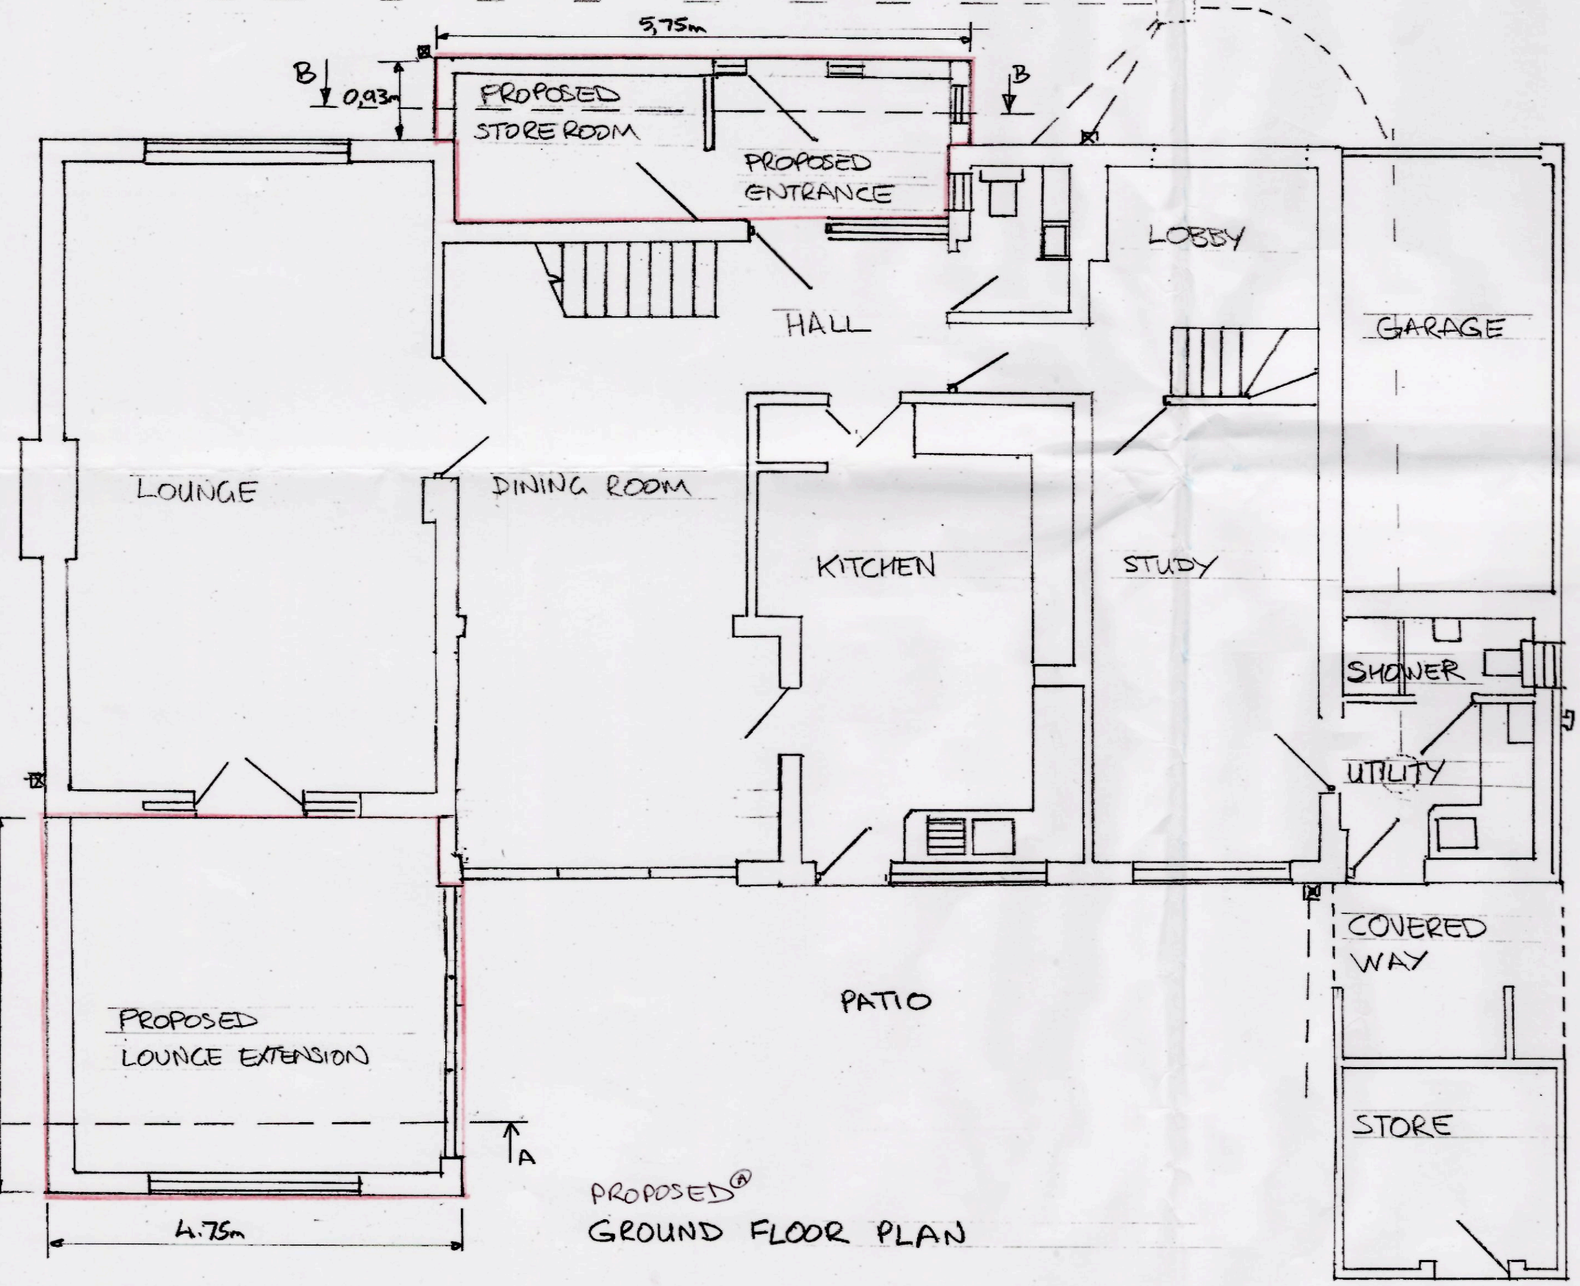

PROPOSED (A)
GROUND FLOOR PLAN

All dimensions to be checked on site and not scaled from drawings

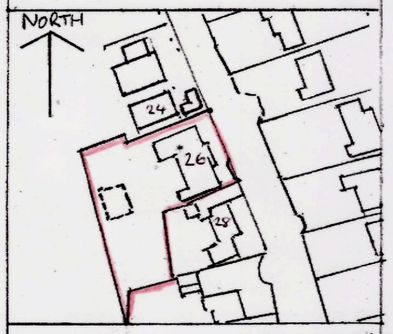

LOCATION PLAN (Scale 1:1250)

No		
0	Sept 20	Initial version
A	8/10/20	Add sheets 4&5

AVA/2020/0932

PROPOSED EXTENSION TO 26, WOODLANDS LANE QUARNDON

General specification notes in attached document.
'Notes to support Proposed Extension to 26 Woodlands Lane Quarndon .doc'

Sheet 1 OF 3 5 (A)

Drg No 26/9/20-1

SCALE: 1:50, 1:100, 1:1250

DATE: SEPT'20 | DRAWN: A Liles