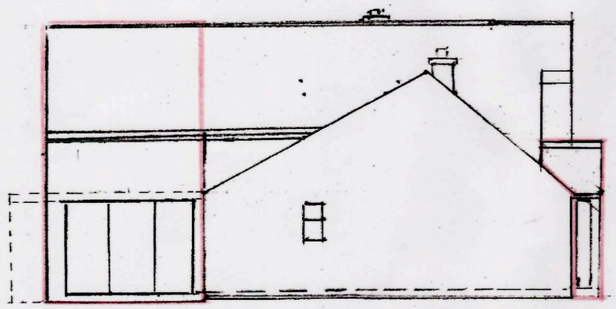

PROPOSED SIDE ELEVATION (N)

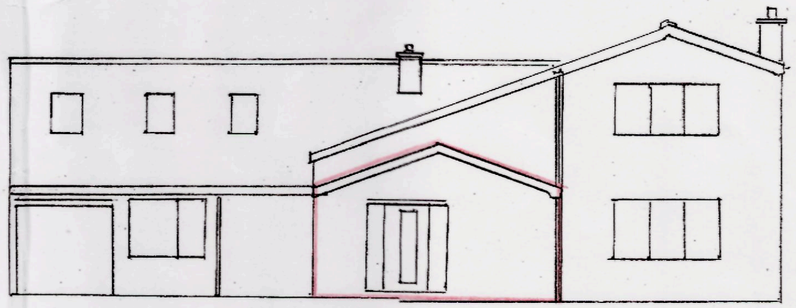

PROPOSED FRONT ELEVATION (E)

PROPOSED EXTENSION TO
26, WOODLANDS LANE
QUARNDON

Date Sept 20 Drawn A. Liles
Continuation sheet 2 of 35

Drg No 26/9/20-1
Scale 1:50, 1:100



PROPOSED REAR ELEVATION (W)

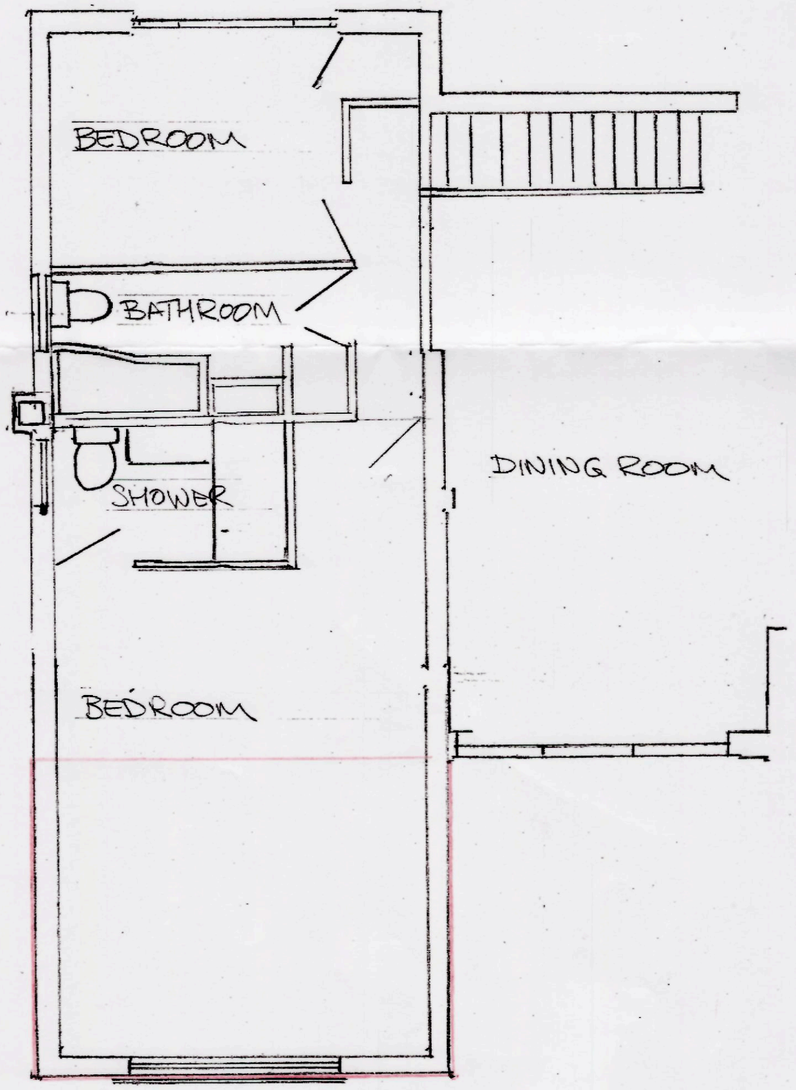

PROPOSED BEDROOM EXTENSION
& ENSUITE BATHROOM

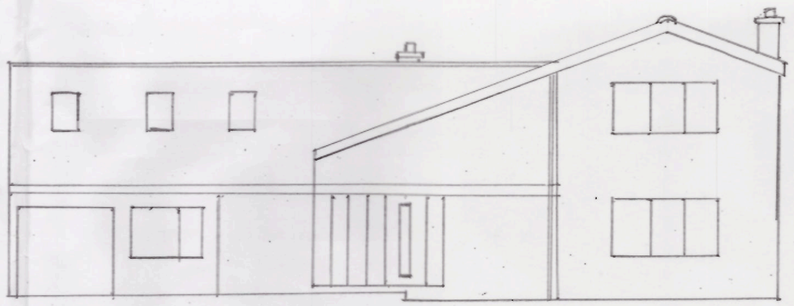

EXISTING FRONT ELEVATION (E)