THIS DRAWING IS COPYRIGHT.
ANYONE USING THIS DRAWING IN CAD FORMAT MUST HAVE OUR WRITTEN PERMISSION TO DO SO, AND MUST NOT REMOVE THE HES ARCHITECTS COPYRIGHT LOGO.

NB. CONTRACTORS MUST CHECK ALL DIMENSIONS ON SITE. WORKING ONLY FROM GRID & FIGURED DIMENSIONS. ANY DISCREPANCIES ARE TO BE REPORTED TO THE ARCHITECT BEFORE WORK IS UNDERTAKEN.



South Elevation




North Elevation




West Elevation



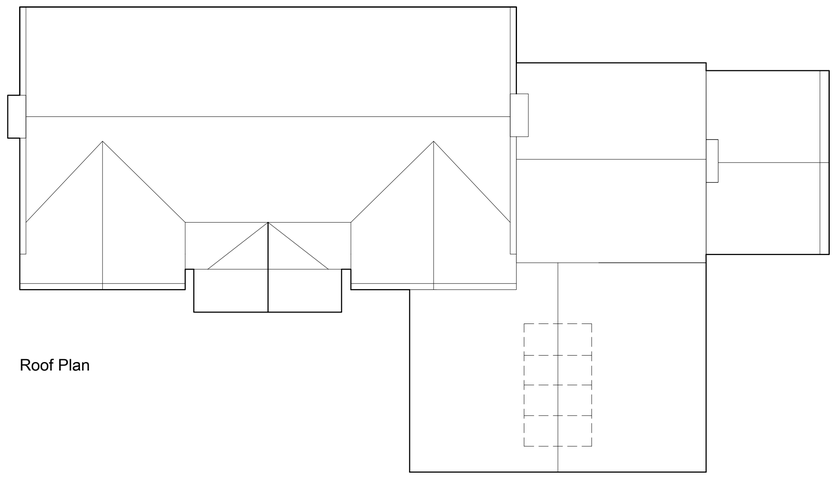

Roof Plan

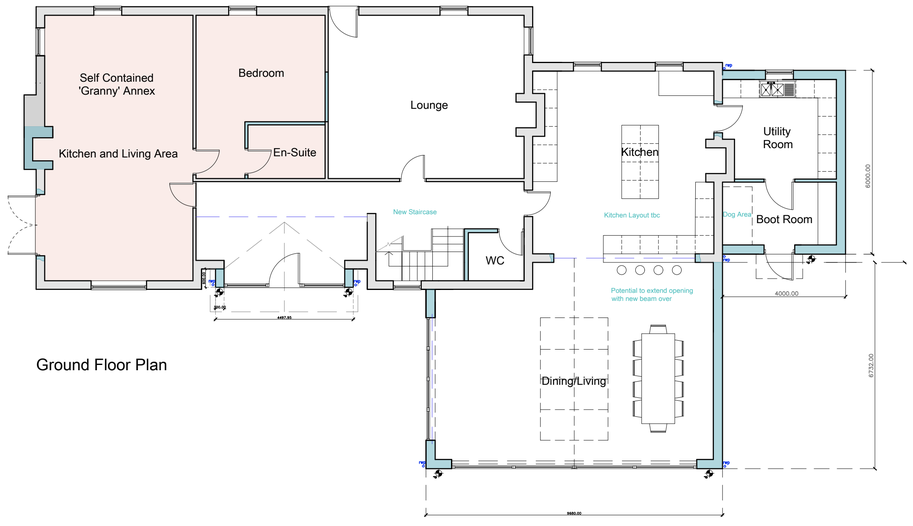

Ground Floor Plan

0m 2m 4m 6m 8m 10m
VISUAL SCALE 1:100 @ A1

Revision	Date	Description
A	Oct'2020	Scheme amended following Planning Officer Comments

Client:	Mr & Mrs Lewis
Project:	Ireton Wood Farmhouse
Project Number:	2020-1011
Drawing :	Proposed Plans & Elevations
Drawing Number:	101
Revision:	A
Issue Status:	PLANNING
Scale:	Drawn by: / Checked by:
1:100 @ A1	

HES ARCHITECTS
www.he-studio.co.uk
info@he-studio.co.uk