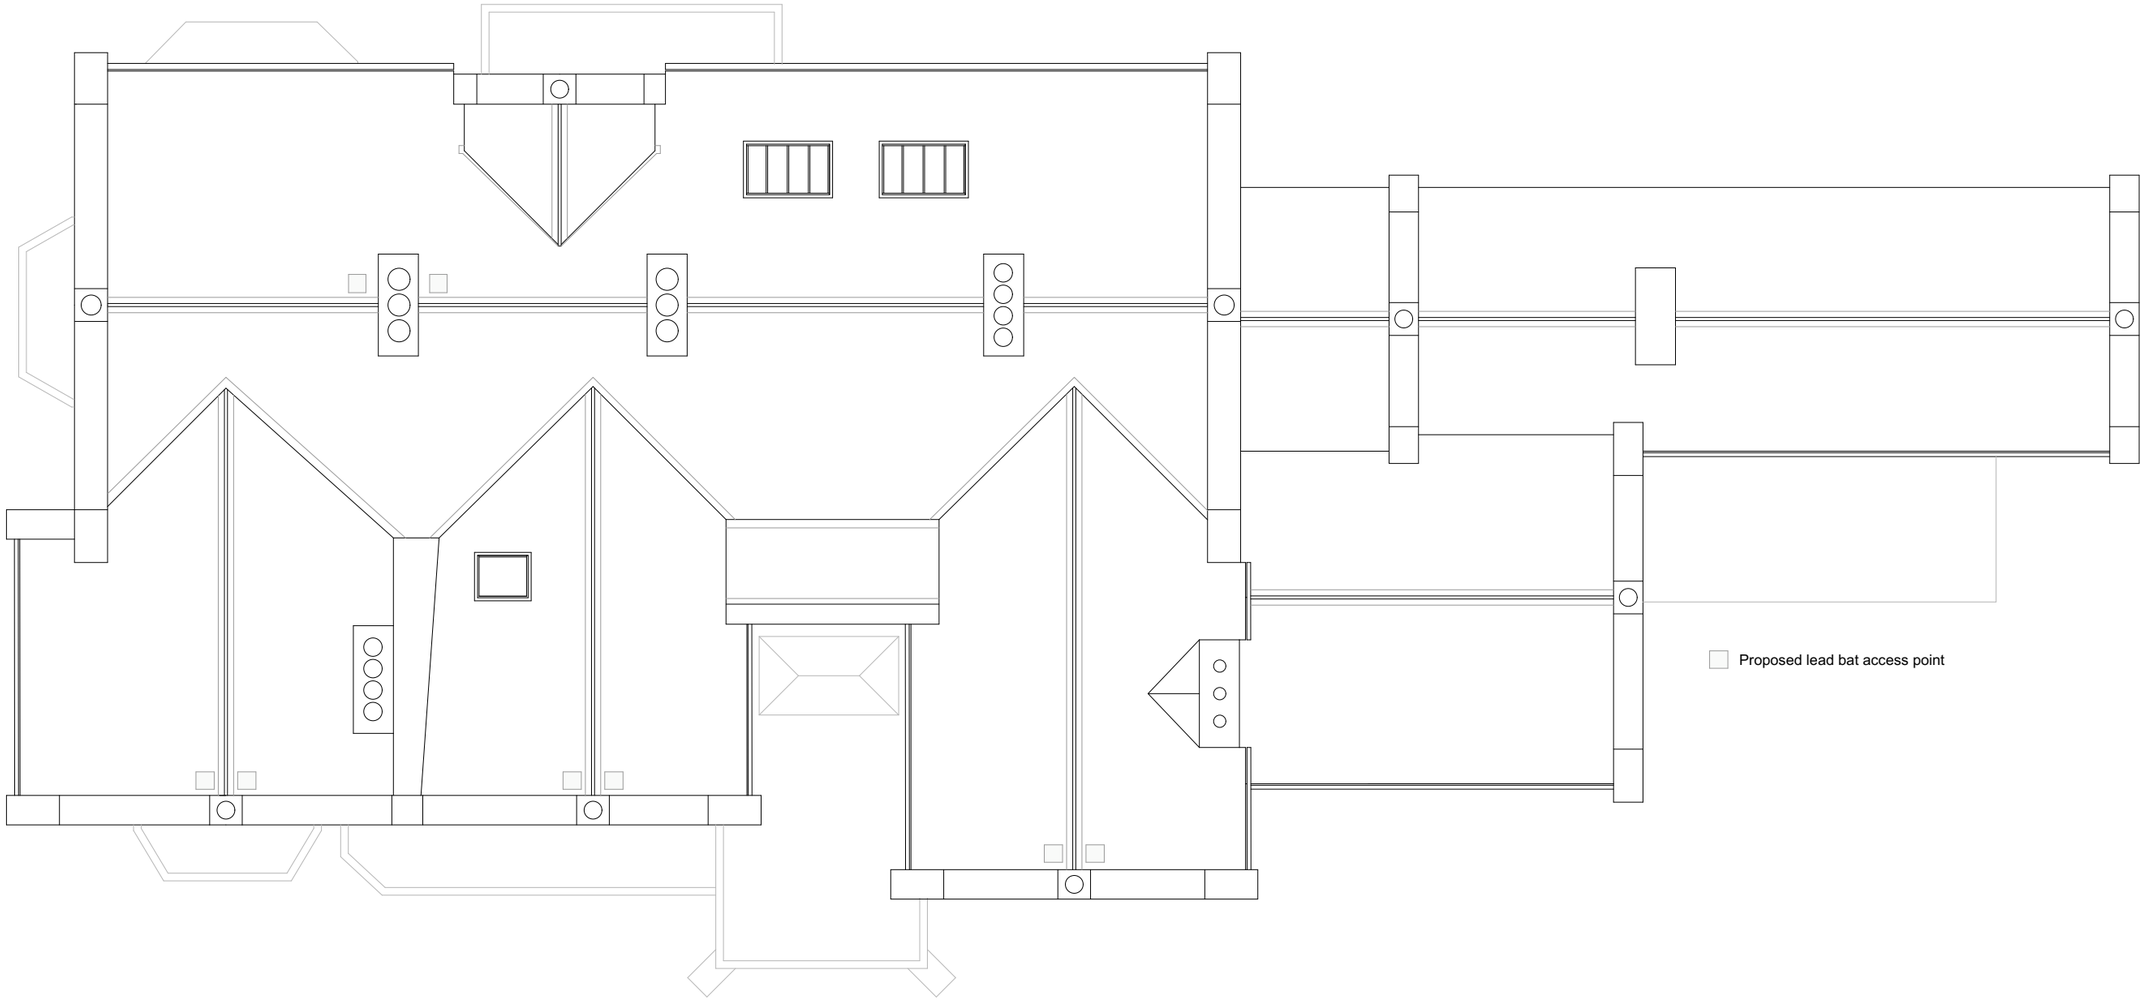

1/100

0 5 10m

Scale

Rev.	Date	Description	Drwn.
A	13/10/20	Revised following request from Ecologist	JB

This drawing is copyright of Halsall Lloyd Partnership & must not be reproduced unless specifically agreed in writing.

North

Offices at : Liverpool & Nottingham
Halsall Lloyd Partnership
Address
53 Forest Road East
Post Code
NG1 4HW
Issuing Office Tel
Nottingham 0115 989 7969
Website
www.hlpdesign.com

Drawing Title
Simple roof layout
Project
St Elizabeth's House, Belper
Client
Mr Malik

Scales @ A3	First Issue Date	Drawn	Check
1:100	13th Oct 20	JB	JB

Job Number / Dwg. No. / Revision: N1619_GA_212_A
RIBA Stage . Drawing Status: [4] - PLANNING

Halsall Lloyd Partnership
ARCHITECTS & DESIGNERS