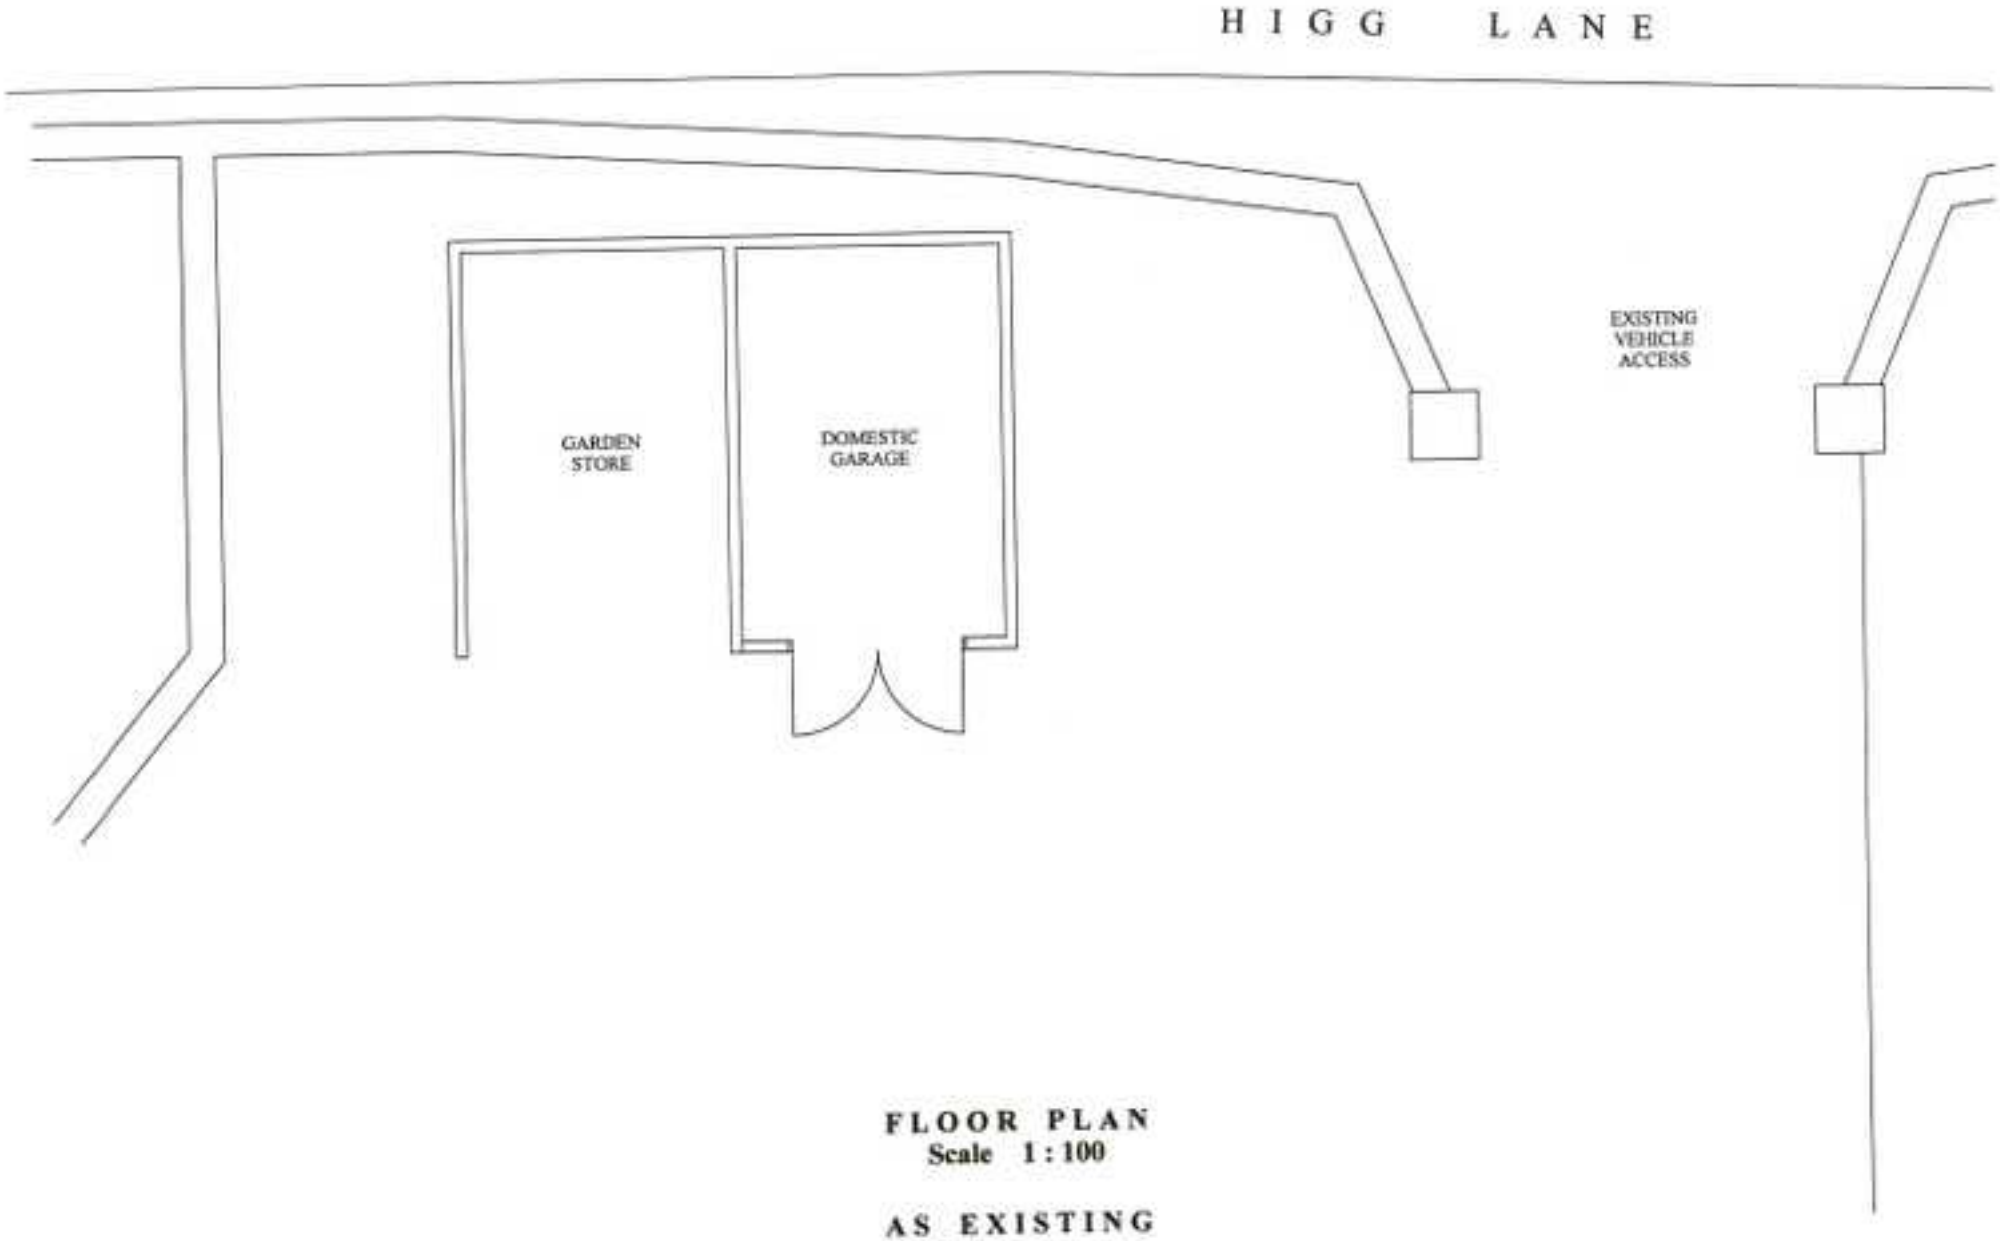

FLOOR PLAN
Scale 1 : 100

AS EXISTING