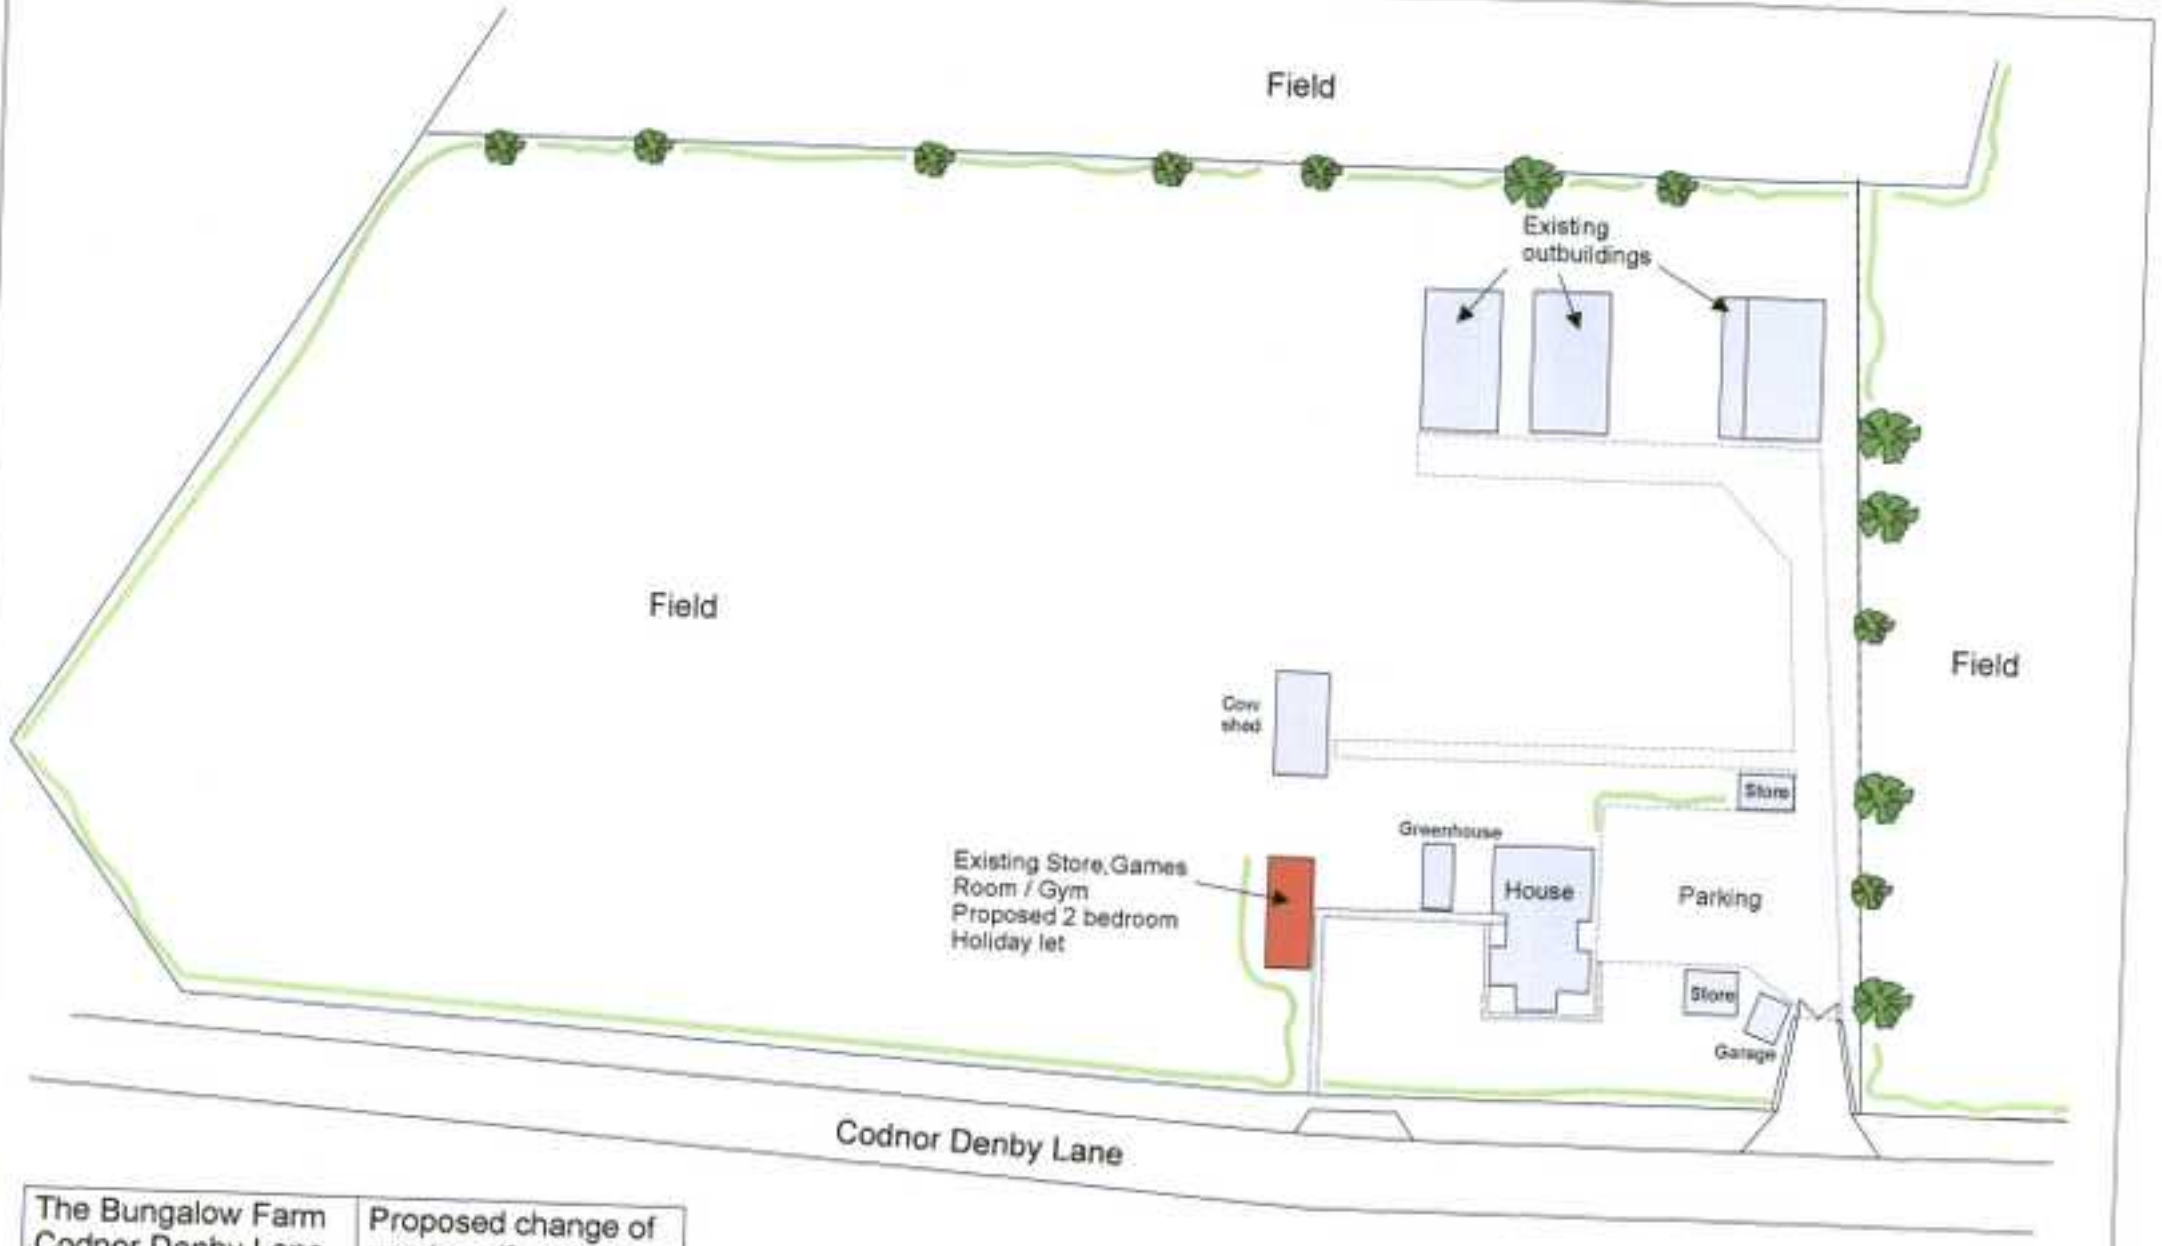

The Bungalow Farm Codnor Denby Lane Ripley Derbyshire DE5 8PT	Proposed change of use to self- contained holiday let
	03.10.20 | 1:1000
	2010-03-02

LOCATION PLAN