GENERAL NOTES

Do not scale from this drawing.

This drawing has been prepared solely for planning purpose only.

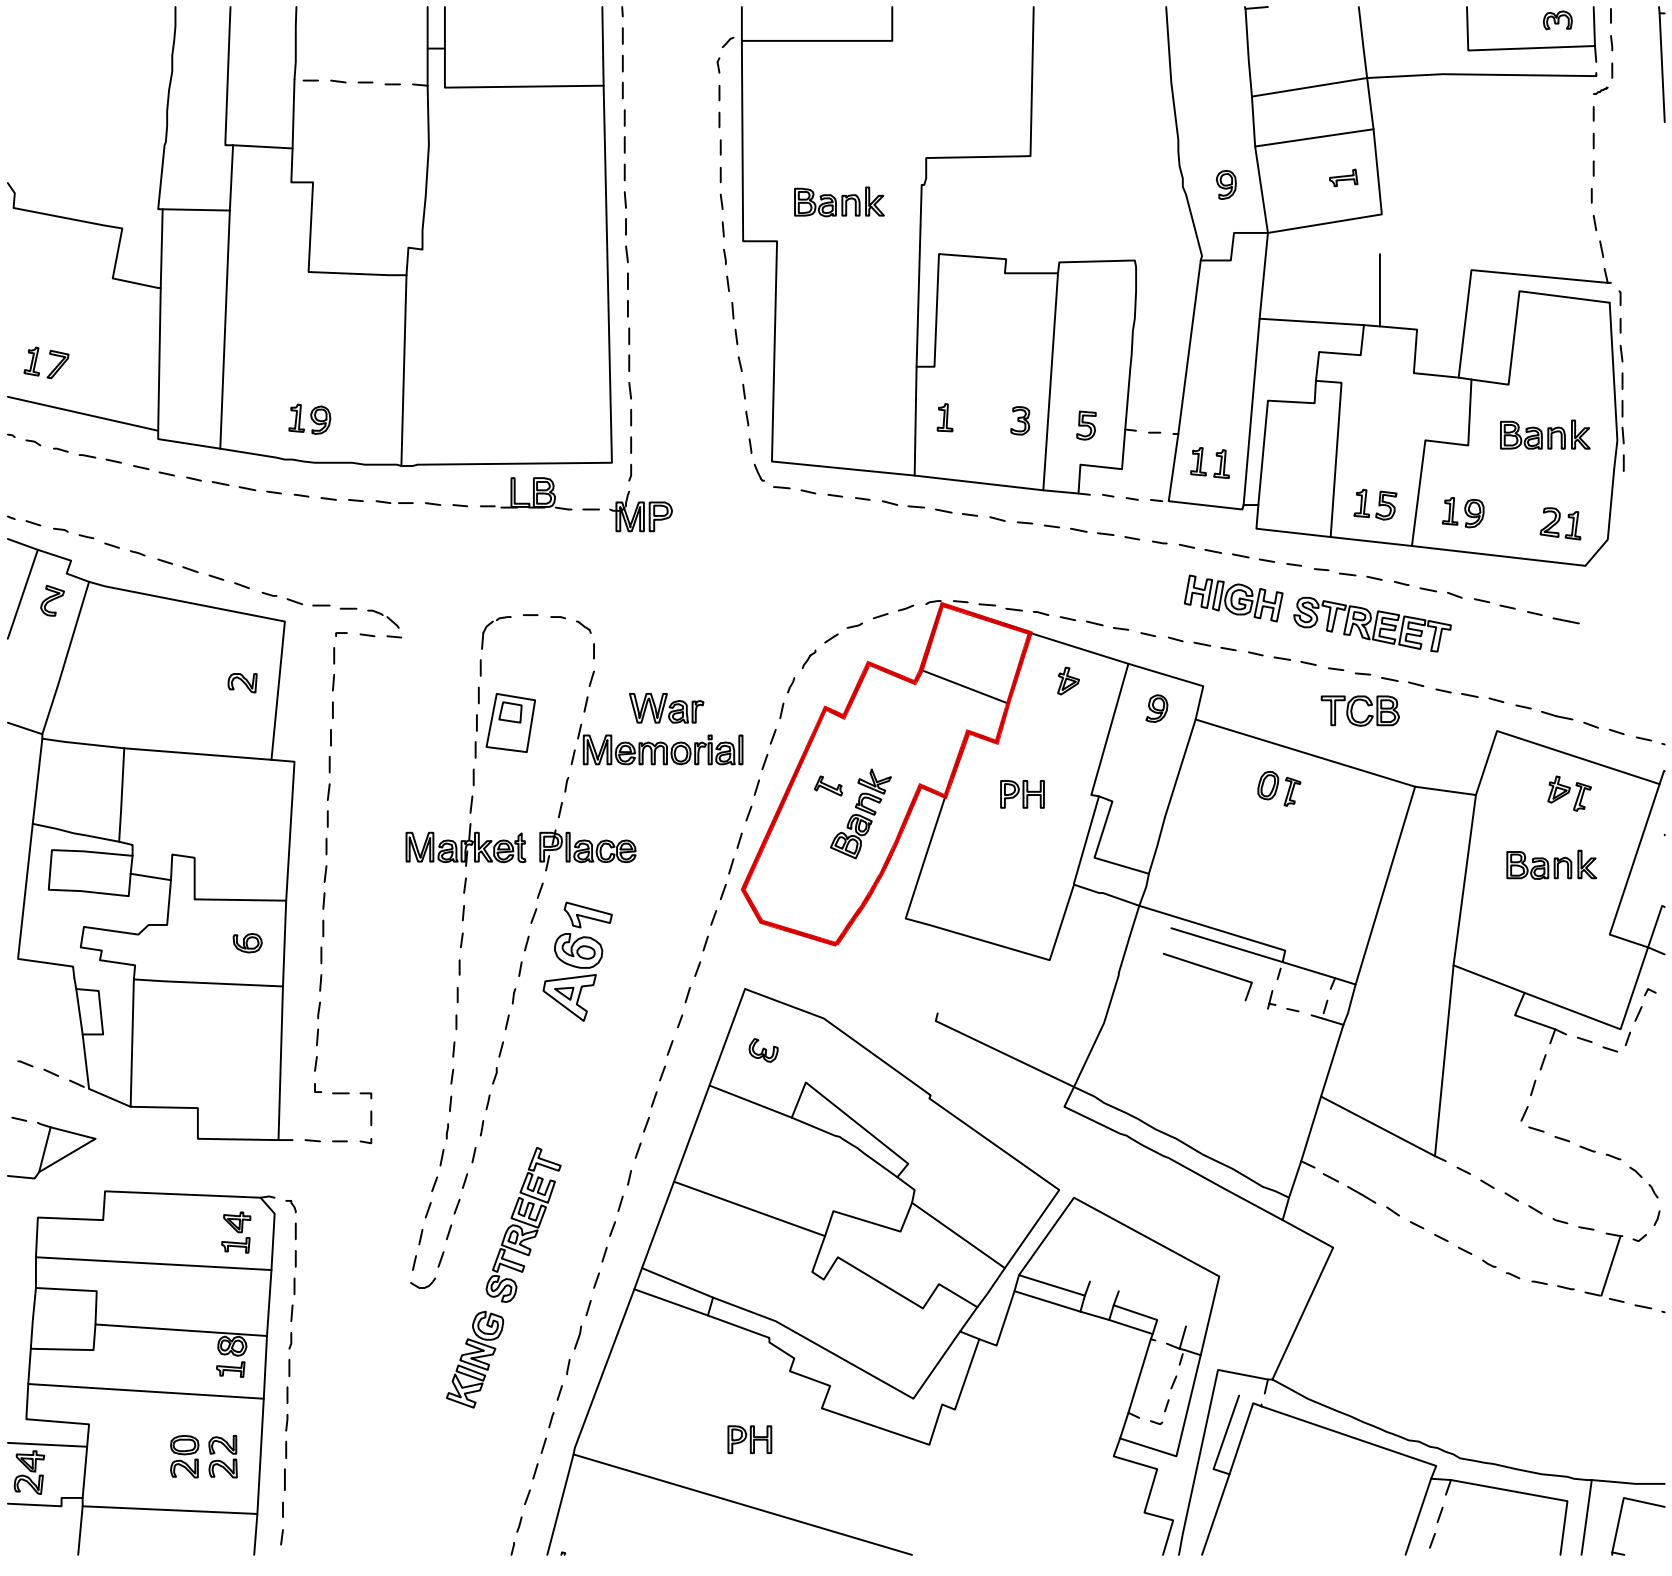

A	Planning issue	12.10.2020
No.	Description	Date

architecture 365

+447983399646
Architecture365 Ltd
contact@architecture365.co.uk
www.architecture365.co.uk
20 Lynmouth Road
Leicester
LE5 1NA

Project

1 KING STREET, ALFRETON, DERBY DE55 7AF

Drawing Title

BLOCK PLAN

Drawing No.	**Rev**
PL01 A204	A

Scale @ A3 1:500