GENERAL NOTES

Do not scale from this drawing.

This drawing has been prepared solely for planning purpose only.

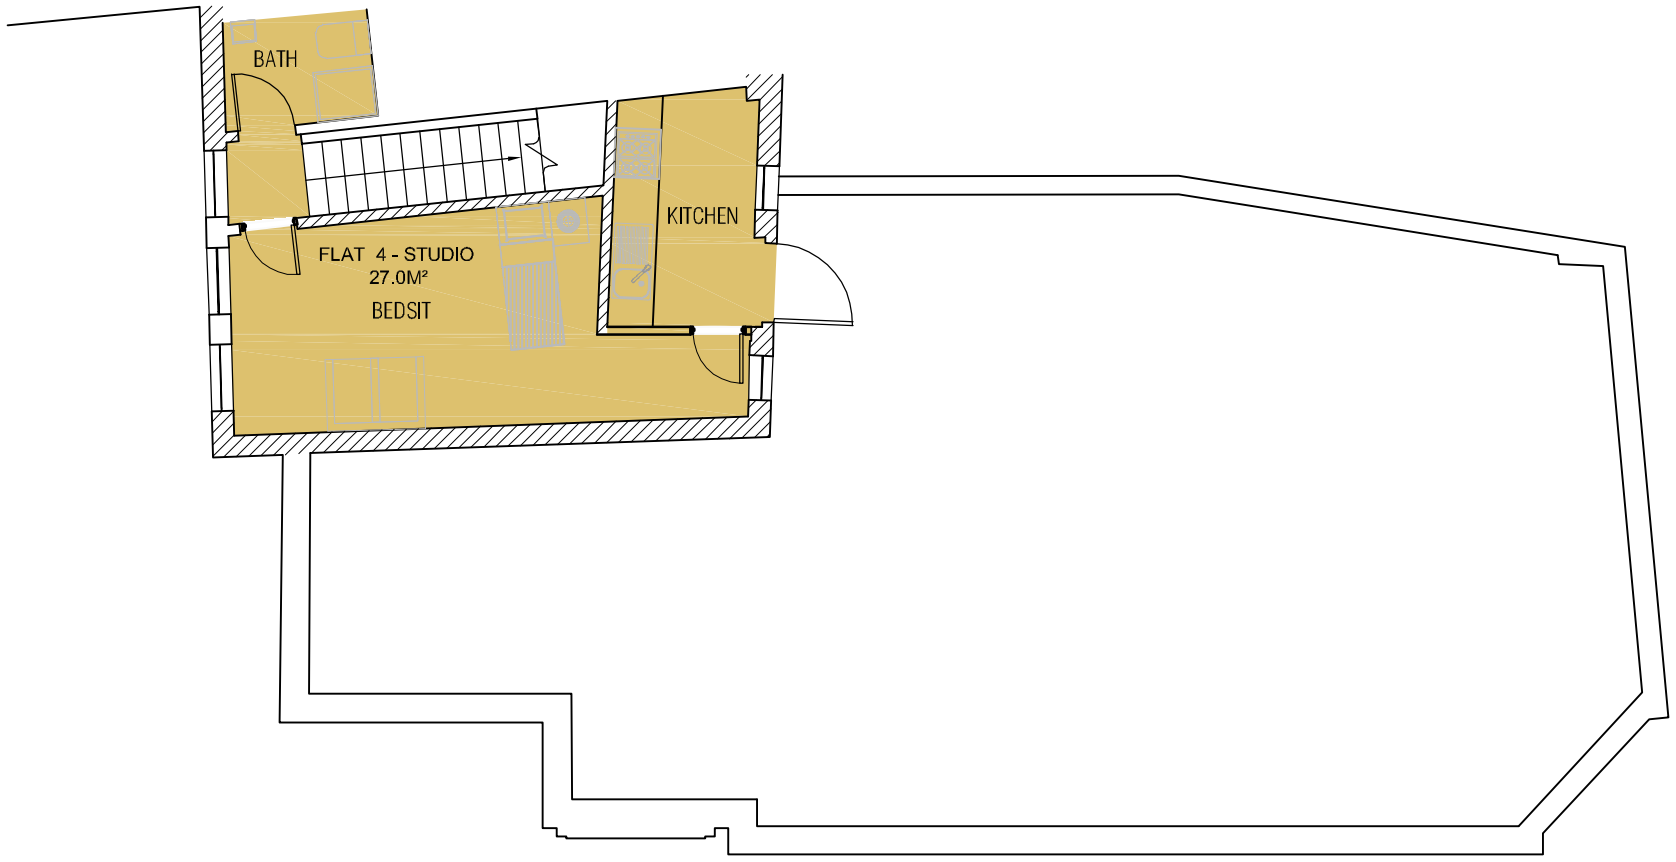

KEY

- FLAT 1 _1X BED =77.00M²
- FLAT 2 _1 X BED =41.00M²
- FLAT 3 _1 X BED = 49.00M²
- FLAT 4 _ STUDIO = 27.00M²

PROPOSED FIRST FLOOR PLAN

A	Planning issue	12.10.2020
No.	Description	Date

architecture 365
+447983399646
Architecture365 Ltd
contact@architecture365.co.uk
www.architecture365.co.uk
20 Lynmouth Road
Leicester
LE5 1NA

Project

1 KING STREET, ALFRETON, DERBY DE55 7AF

Drawing Title

PROPOSED FIRST FLOOR PLAN

Drawing No. PL01 A20 **Rev** A

Scale @ A3 1:100