NORTH EASTERN ELEVATION SCALE 1:100 @ A3

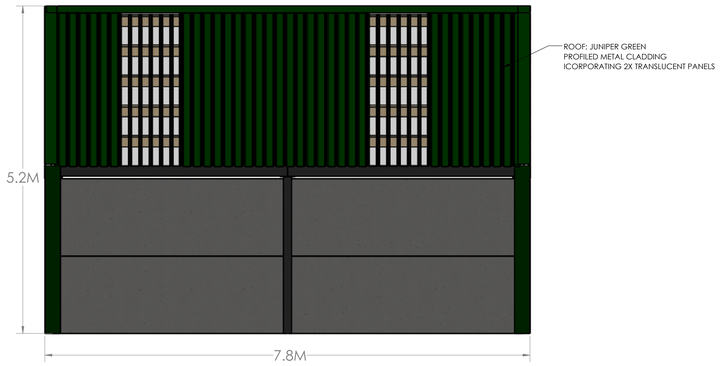

SOUTH EASTERN ELEVATION SCALE 1:100 @ A3

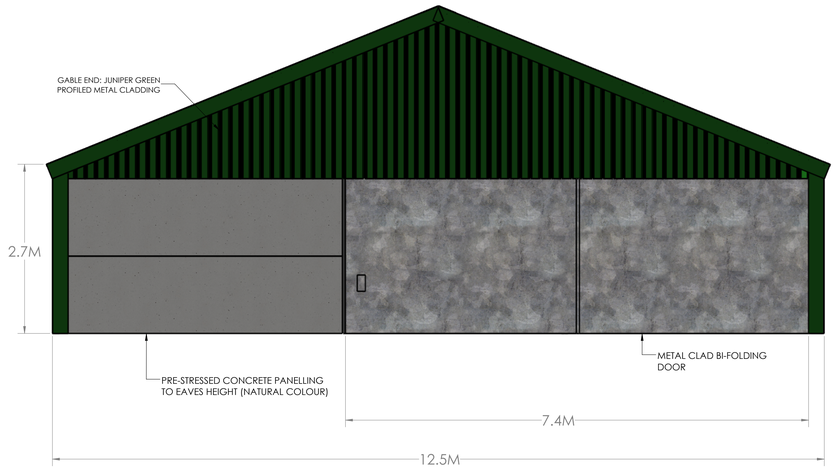

SOUTH WESTERN ELEVATION SCALE 1:100 @ A3

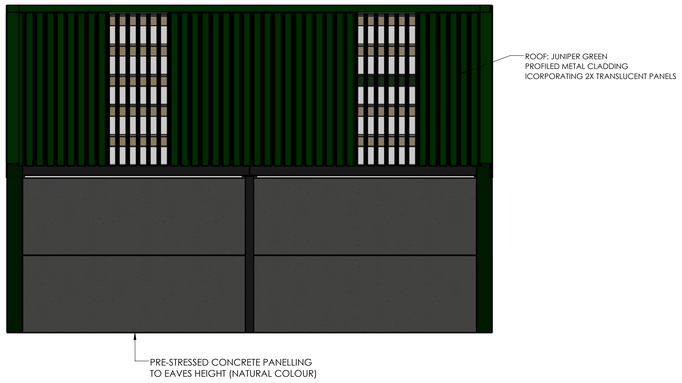

NORTH WESTERN ELEVATION SCALE 1:100 @ A3

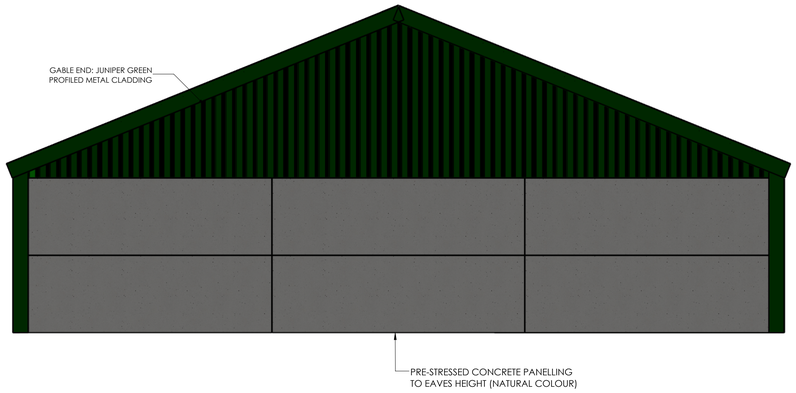

VIOMECH ENGINEERING LTD

Email: info@viomechengineering.co.uk
WEB: www.viomech.co.uk
Phone: 07920 281 905

CONFIDENTIAL

THIS DRAWING IS THE PROPERTY OF VIOMECH ENGINEERING LTD
AND MUST NOT BE COPIED WITHOUT WRITTEN PERMISSION.
ITS CONTENTS ARE CONFIDENTIAL AND MUST NOT BE DISCLOSED
OUTSIDE VIOMECH ENGINEERING LTD WITHOUT WRITTEN PERMISSION,
OR USED ONLY FOR THE PUEPOSE FOR WHICH THE DRAWING IS SUPPLIED

CONTROL OF DRAWINGS

UNCONTROLLED COPY WHEN PRINTED/DISTRIBUTED
CONSULT WITH VIOMECH ENGINEERING LTD TO
ENSURE CORRECT REVISION

DRAWING NUMBER

2020-1048-03-CL

DESCRIPTION

ELEVATION DETAILS
PROPOSED NEW WORKSHOP

CUSTOMER/PROJECT DETAILS

MR T SANDS
15 RIVERSDALE
AMBERGATE
DERBYSHIRE
DE56 2EU

SHEET SIZE	**A3**
REVISION NUMBER	**A**