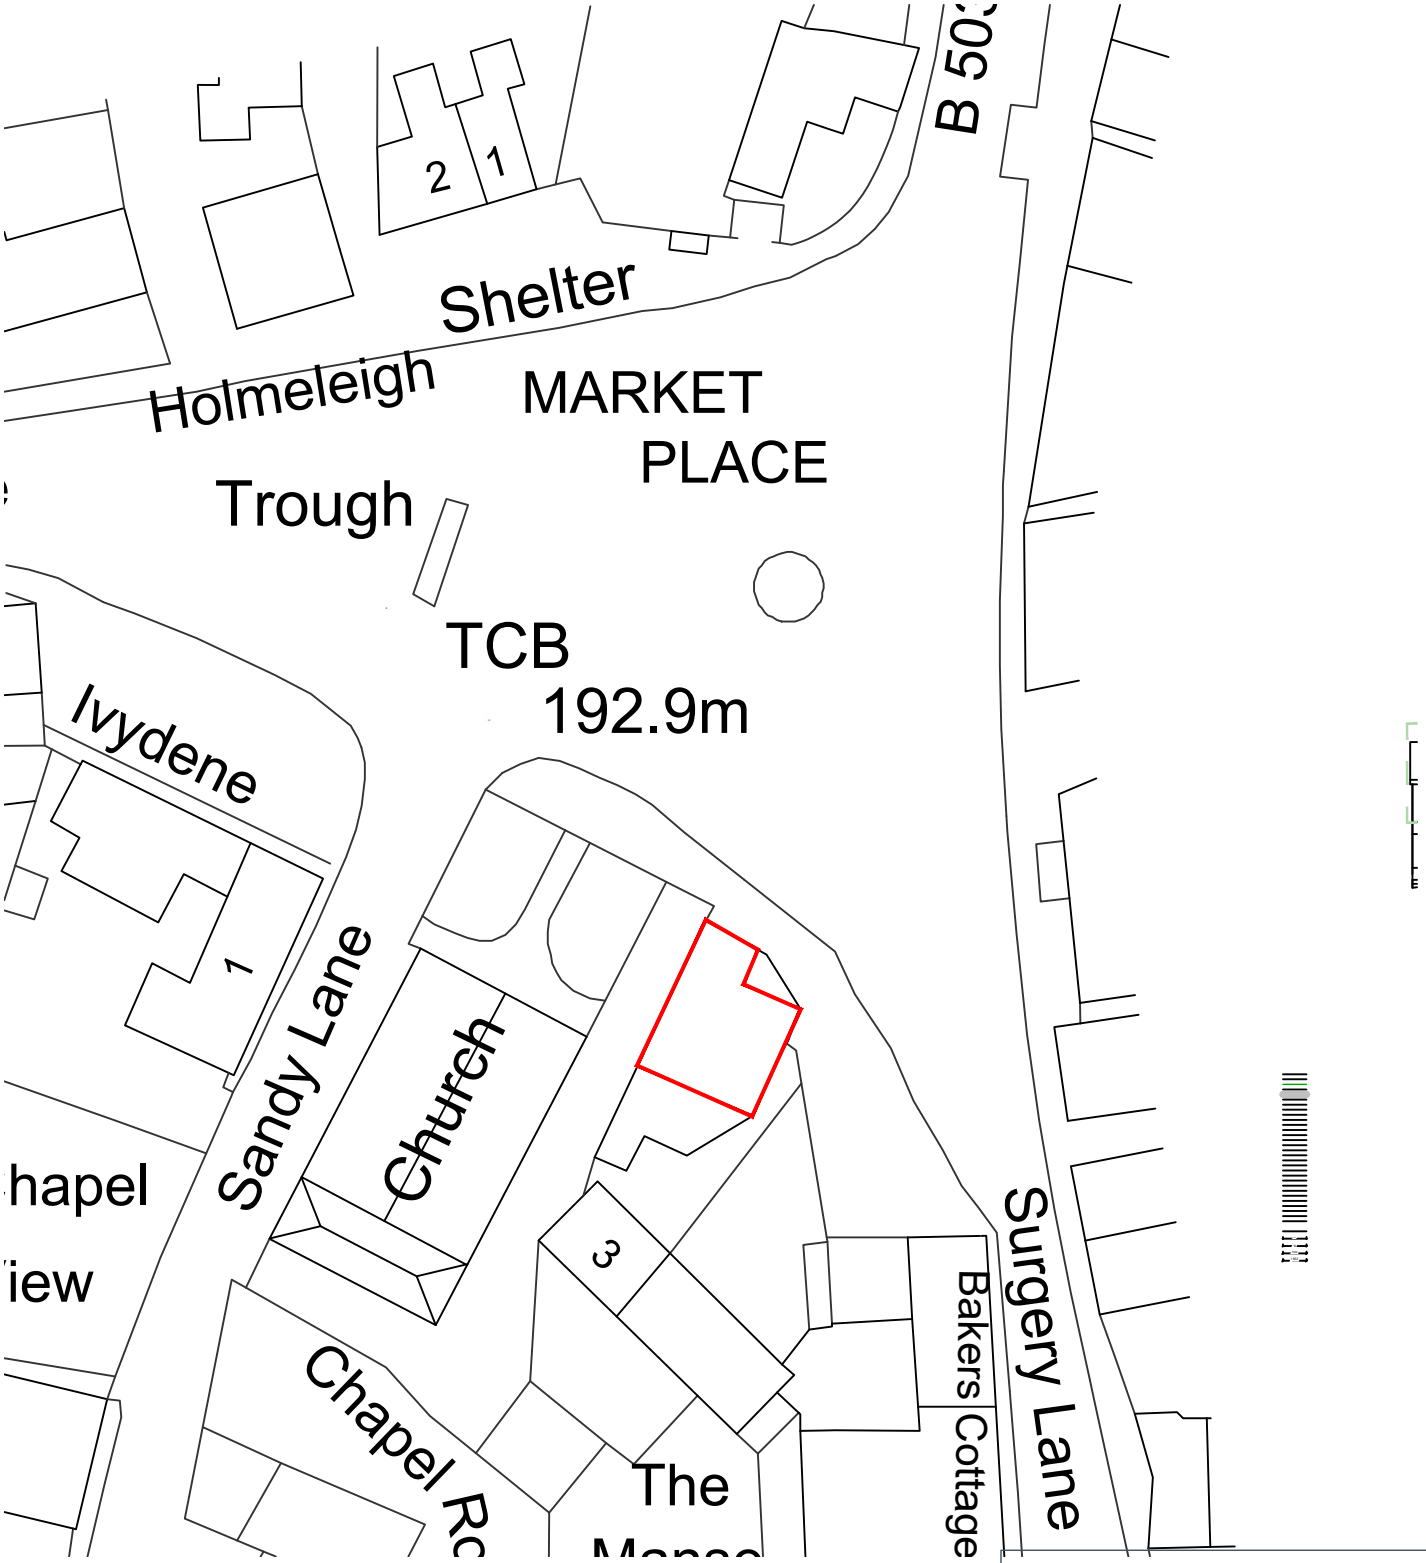

0 5 10 15 20 25 30 35 40 45 50

N

CH DESIGN
ARCHITECTURE AND INTERIORS

Client: Crich Baptist Church

Project: 4 Chapel Cottages, Market Place
Crich, Matlock, DE4 5DD

Title: Proposed Site Plan

Scale:	Drawn:	Date:	Checked:
1:500 @A4	RC	10 20	CMH

Drawing no:		Rev:
021-20	A003	#

T 07980 839627
E chris@chrisheaddesign.uk
W www.chrisheaddesign.uk

CH Design is a trading name of Chris Head Design Ltd
Mob Elwood Farm,Alton,Ashover S42 6AW

©This drawing remains the copyright of Chris Head Design Ltd and cannot be reproduced in form without the express consent of the Company. All written dimensions are to be checked on site and any discrepancies reported prior to work on site commencing. Figured dimensions are only to be taken from this drawing. Do not scale. If in doubt ask.