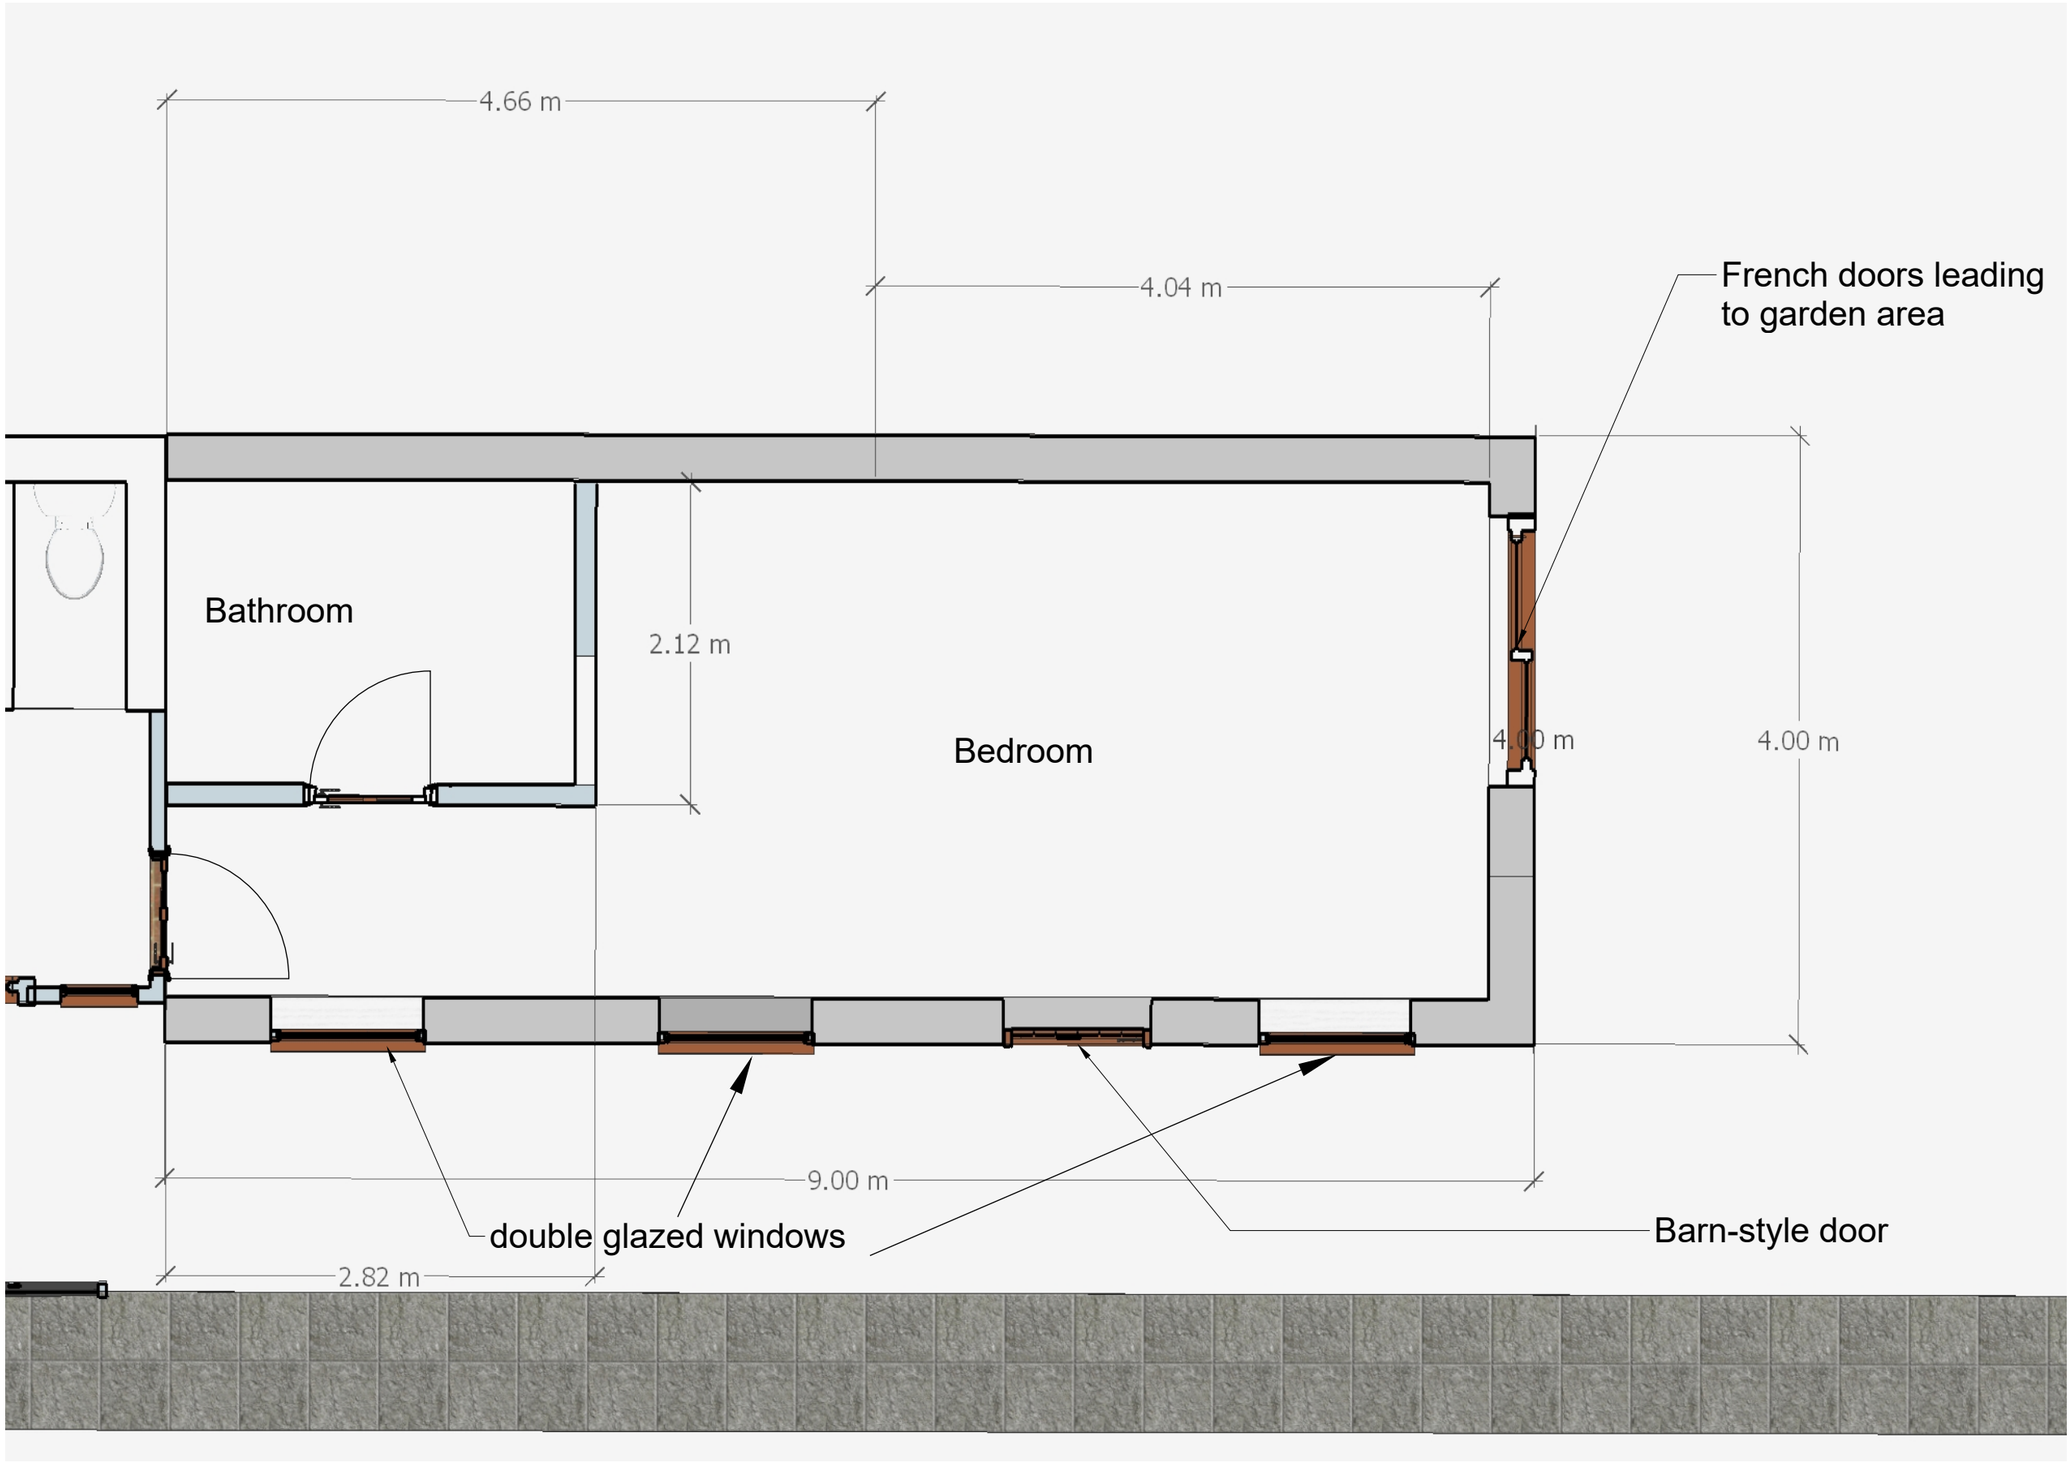

Carter Consult and Contract
www.carterconsultandcontract.co.uk

CLIENT
Katie McCrave
Parkside, Heage

PROJECT
McCrave - Parkside

PROJECT NO.
20200311

ISSUE
16/10/2020

DRAWN BY
SC

Proposed Floorplan
Rev. G

A.01

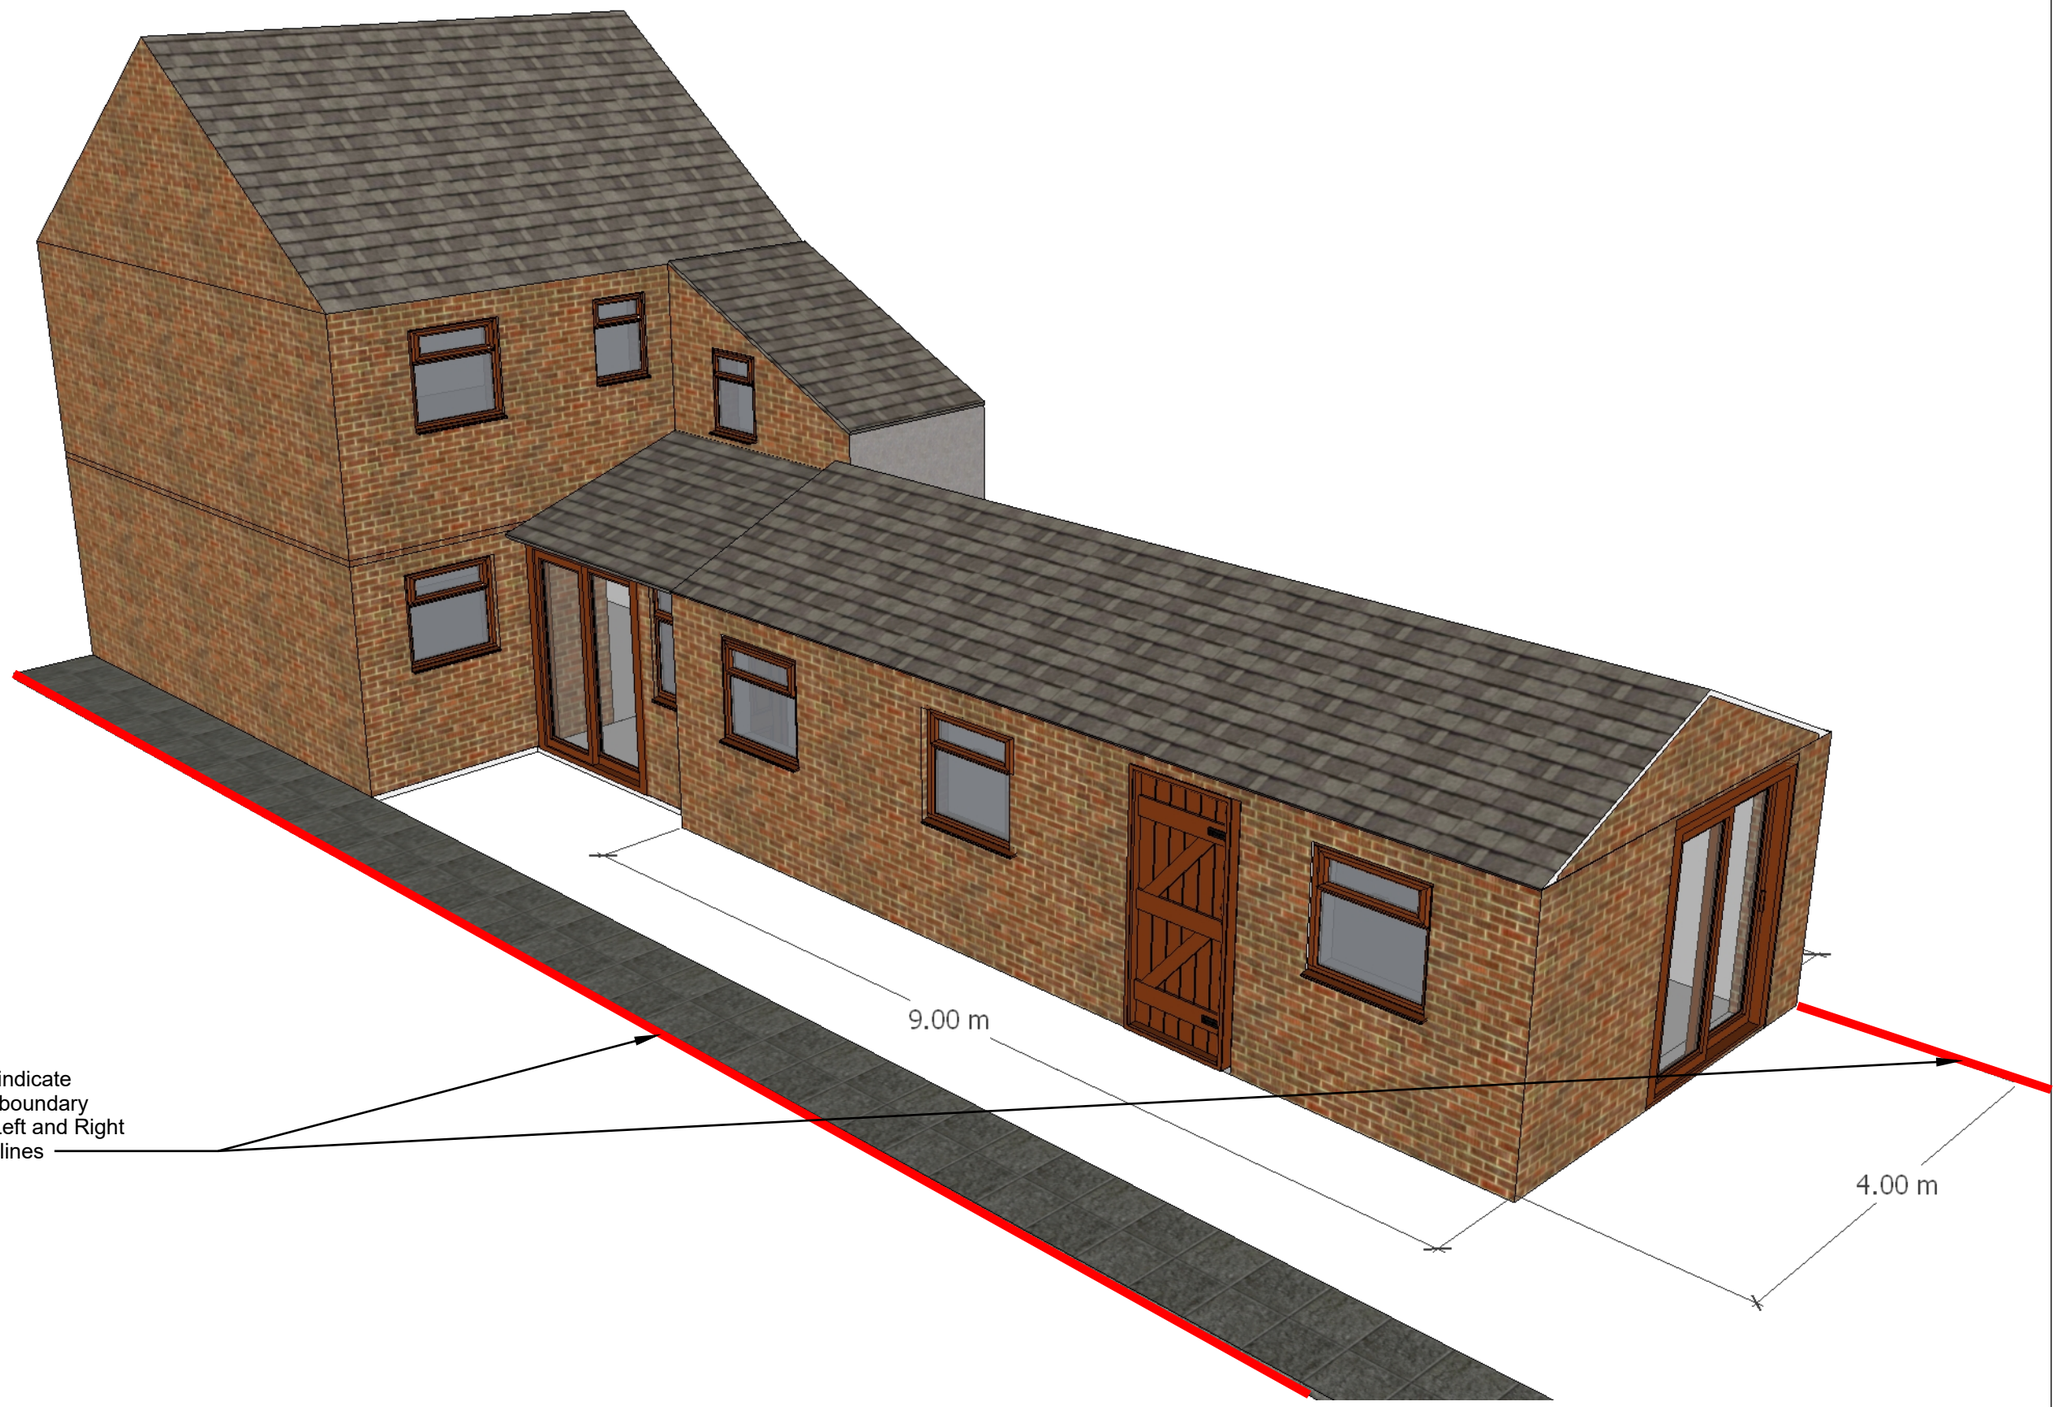

Carter Consult and Contract
www.carterconsultandcontract.co.uk

CLIENT
Katie McCrave
Parkside, Heage

PROJECT
McCrave - Parkside

PROJECT NO.
20200311

ISSUE
16/10/2020

DRAWN BY
SC

Proposed Floorplan
Rev. G

A.02