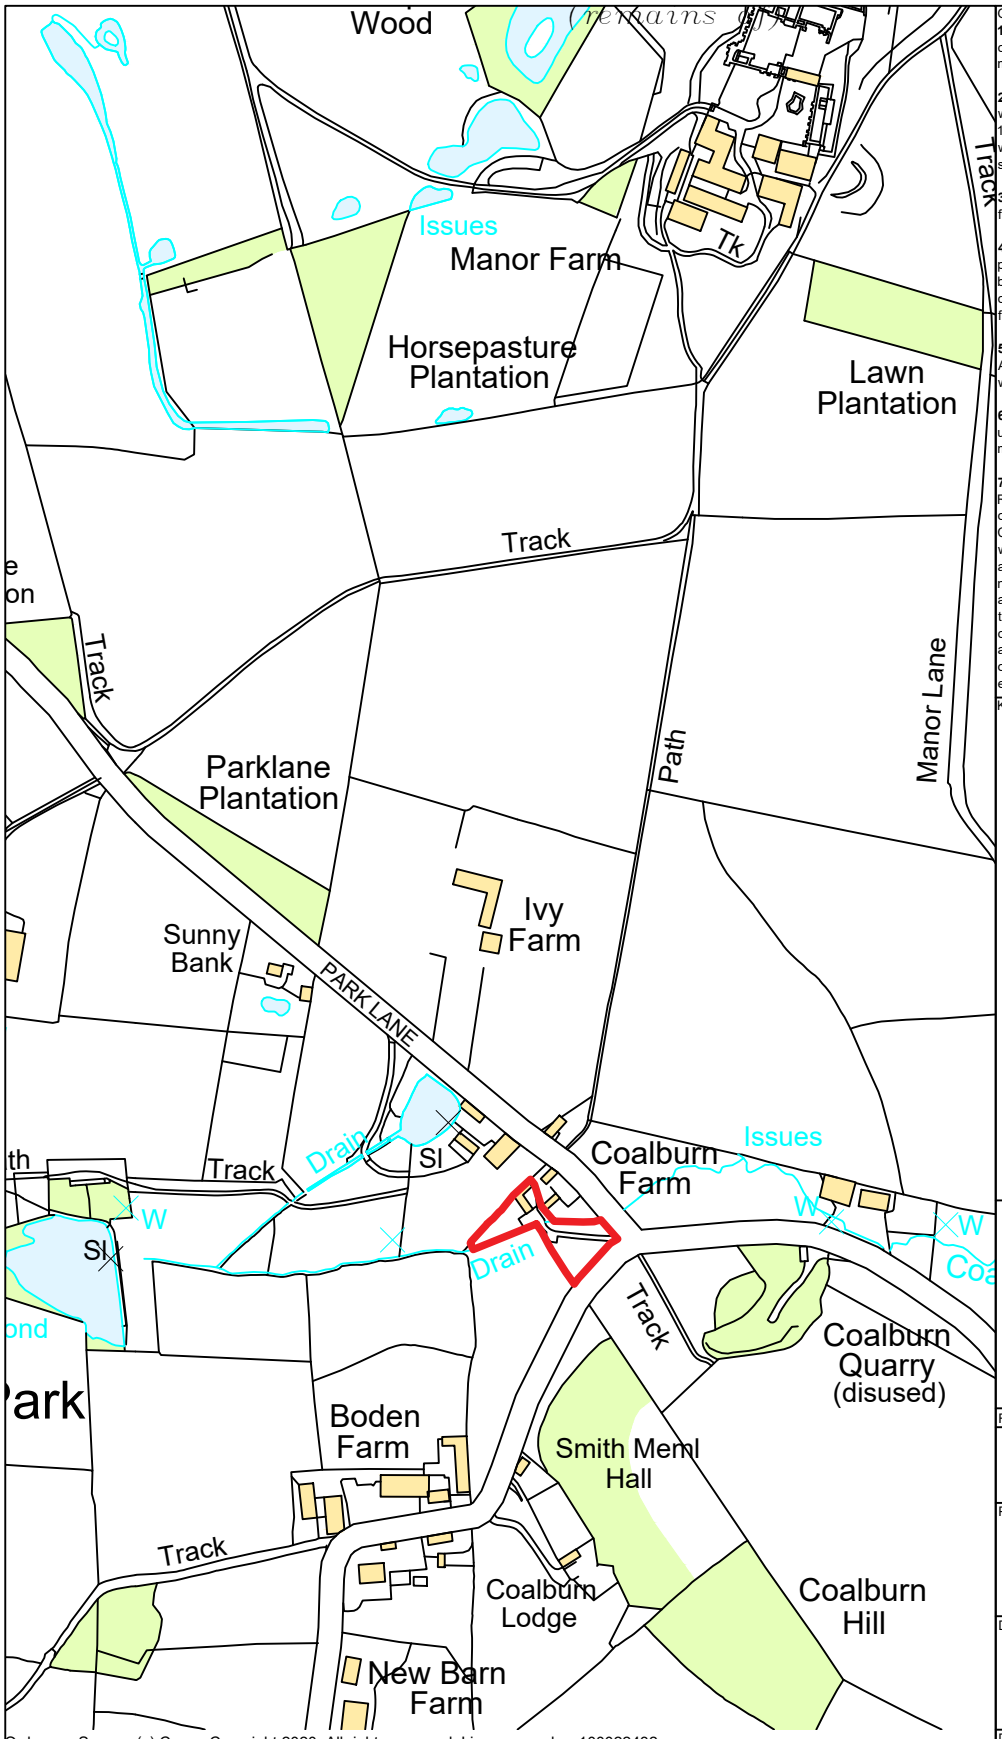


Ordnance Survey, (c) Crown Copyright 2020. All rights reserved. Licence number 100022432

N

0m 50 100 150 200 250

General Notes:

1 All finishes disturbed and all damage caused resulting from the works is to be made good.

2 This drawing is to be read in conjunction with Drawing Nos issued with the prefix 1182/ and any specification of materials and works together with any accompanying schedules that may be issued.

3 Inform the Architects of all untoward findings or discrepancies.

4 Written dimensions are to be taken in preference to scaled. All dimensions are to be confirmed on site prior to commencement of the works. Do not scale from these drawings. If in doubt ask.

5 Where Architects approval is required the Architects confirm that a minimum of 1 week notice must be given for inspection.

6 Where possible the Architects have undertaken not to specify deleterious materials.

7 This drawing is copyright ©. Smith and Roper retain copyright of this drawing and other project documents under the Copyright Designs and Patents Act 1988 with all rights reserved excepting that Smith and Roper hereby grant license to the client named below for the use of such drawings and documents in matters relating only to the project stated below. Under no circumstances may this drawing or associated documents be copied in whole or in part or used elsewhere without the express permission of Smith and Roper.

Key:

Rev	Date	Description

SMITH AND ROPER
ARCHITECTS AND SURVEYORS
Established 1969
Buxton Road, Bakewell, Derbyshire, DE45 1BZ
TEL: 01629 812722 FAX: 01629 814390
www.smithandroper.com

Project Title:

GARAGE
WINGFIELD PARK

Drawing Title:

SITE LOCATION PLAN

Drawn/Check: GRLS-ATS-SG	
First Issue: MARCH 2020	RIBA Stage: 2
Current Issue: MARCH 2020	Scale: 1:5000
Drawing Number: 1182-001	Revision: *