
BOTTLE KILN Design
beautiful gardens & buildings

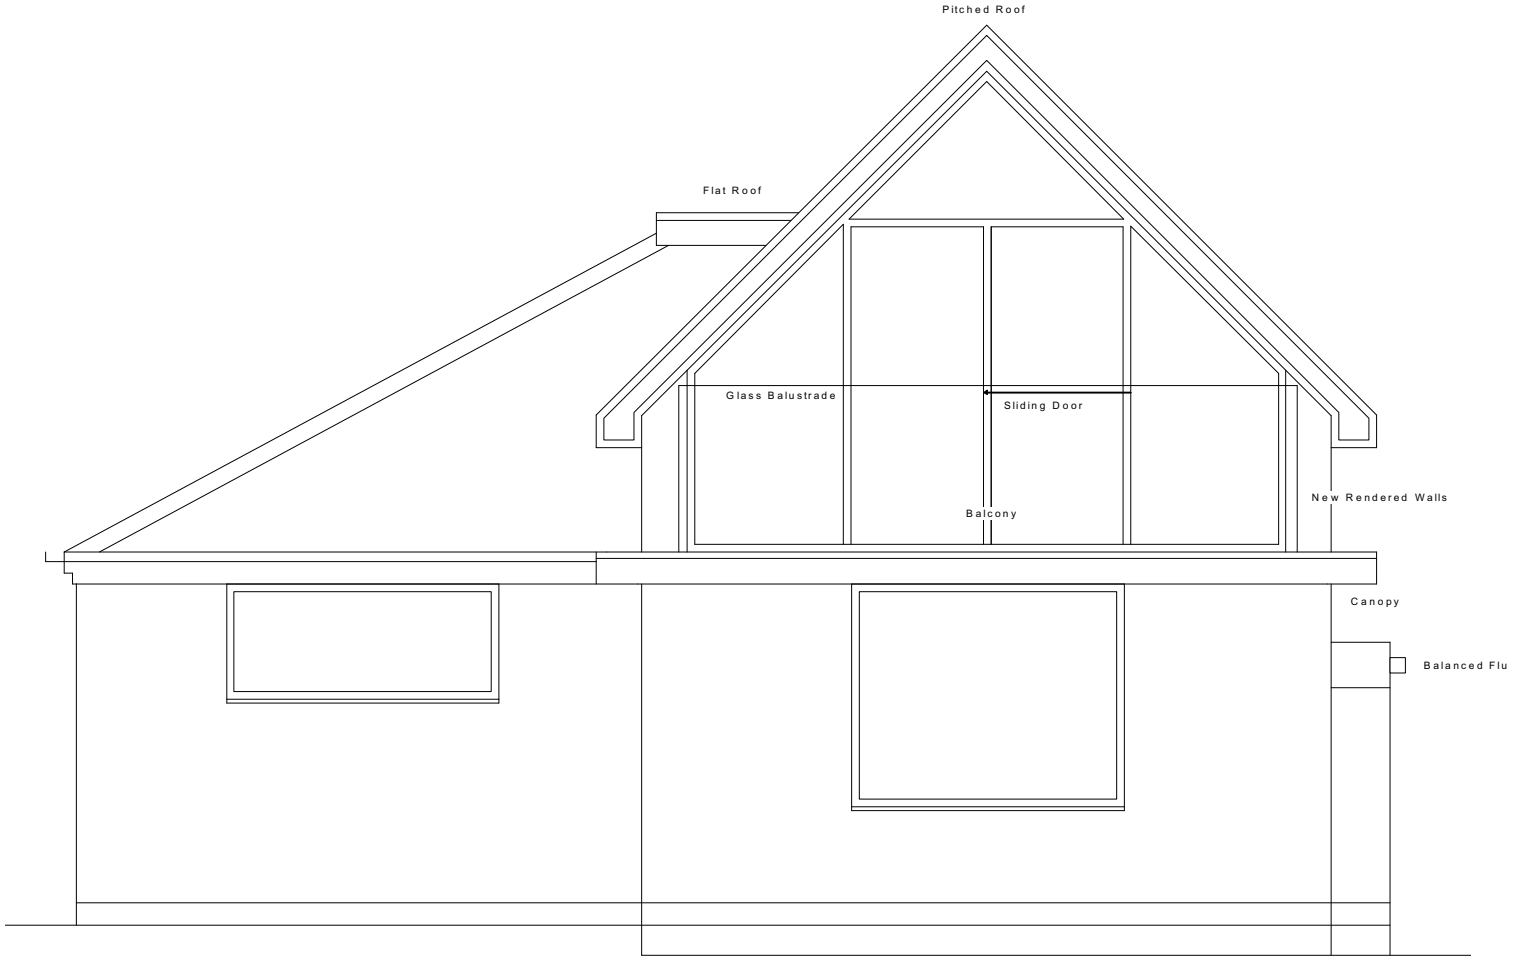

Client: Miss Dawn Lockwood

Address: 101 Main Street,
Horsley Woodhouse,
Ilkeston, DE7 6AW

Drawing: Proposed Rear Elevation

Drawn By: JGM

Scale: 1:50@A4

Drawing No./Date: 012/19.10.20