
BOTTLE KILN Design
beautiful gardens & buildings

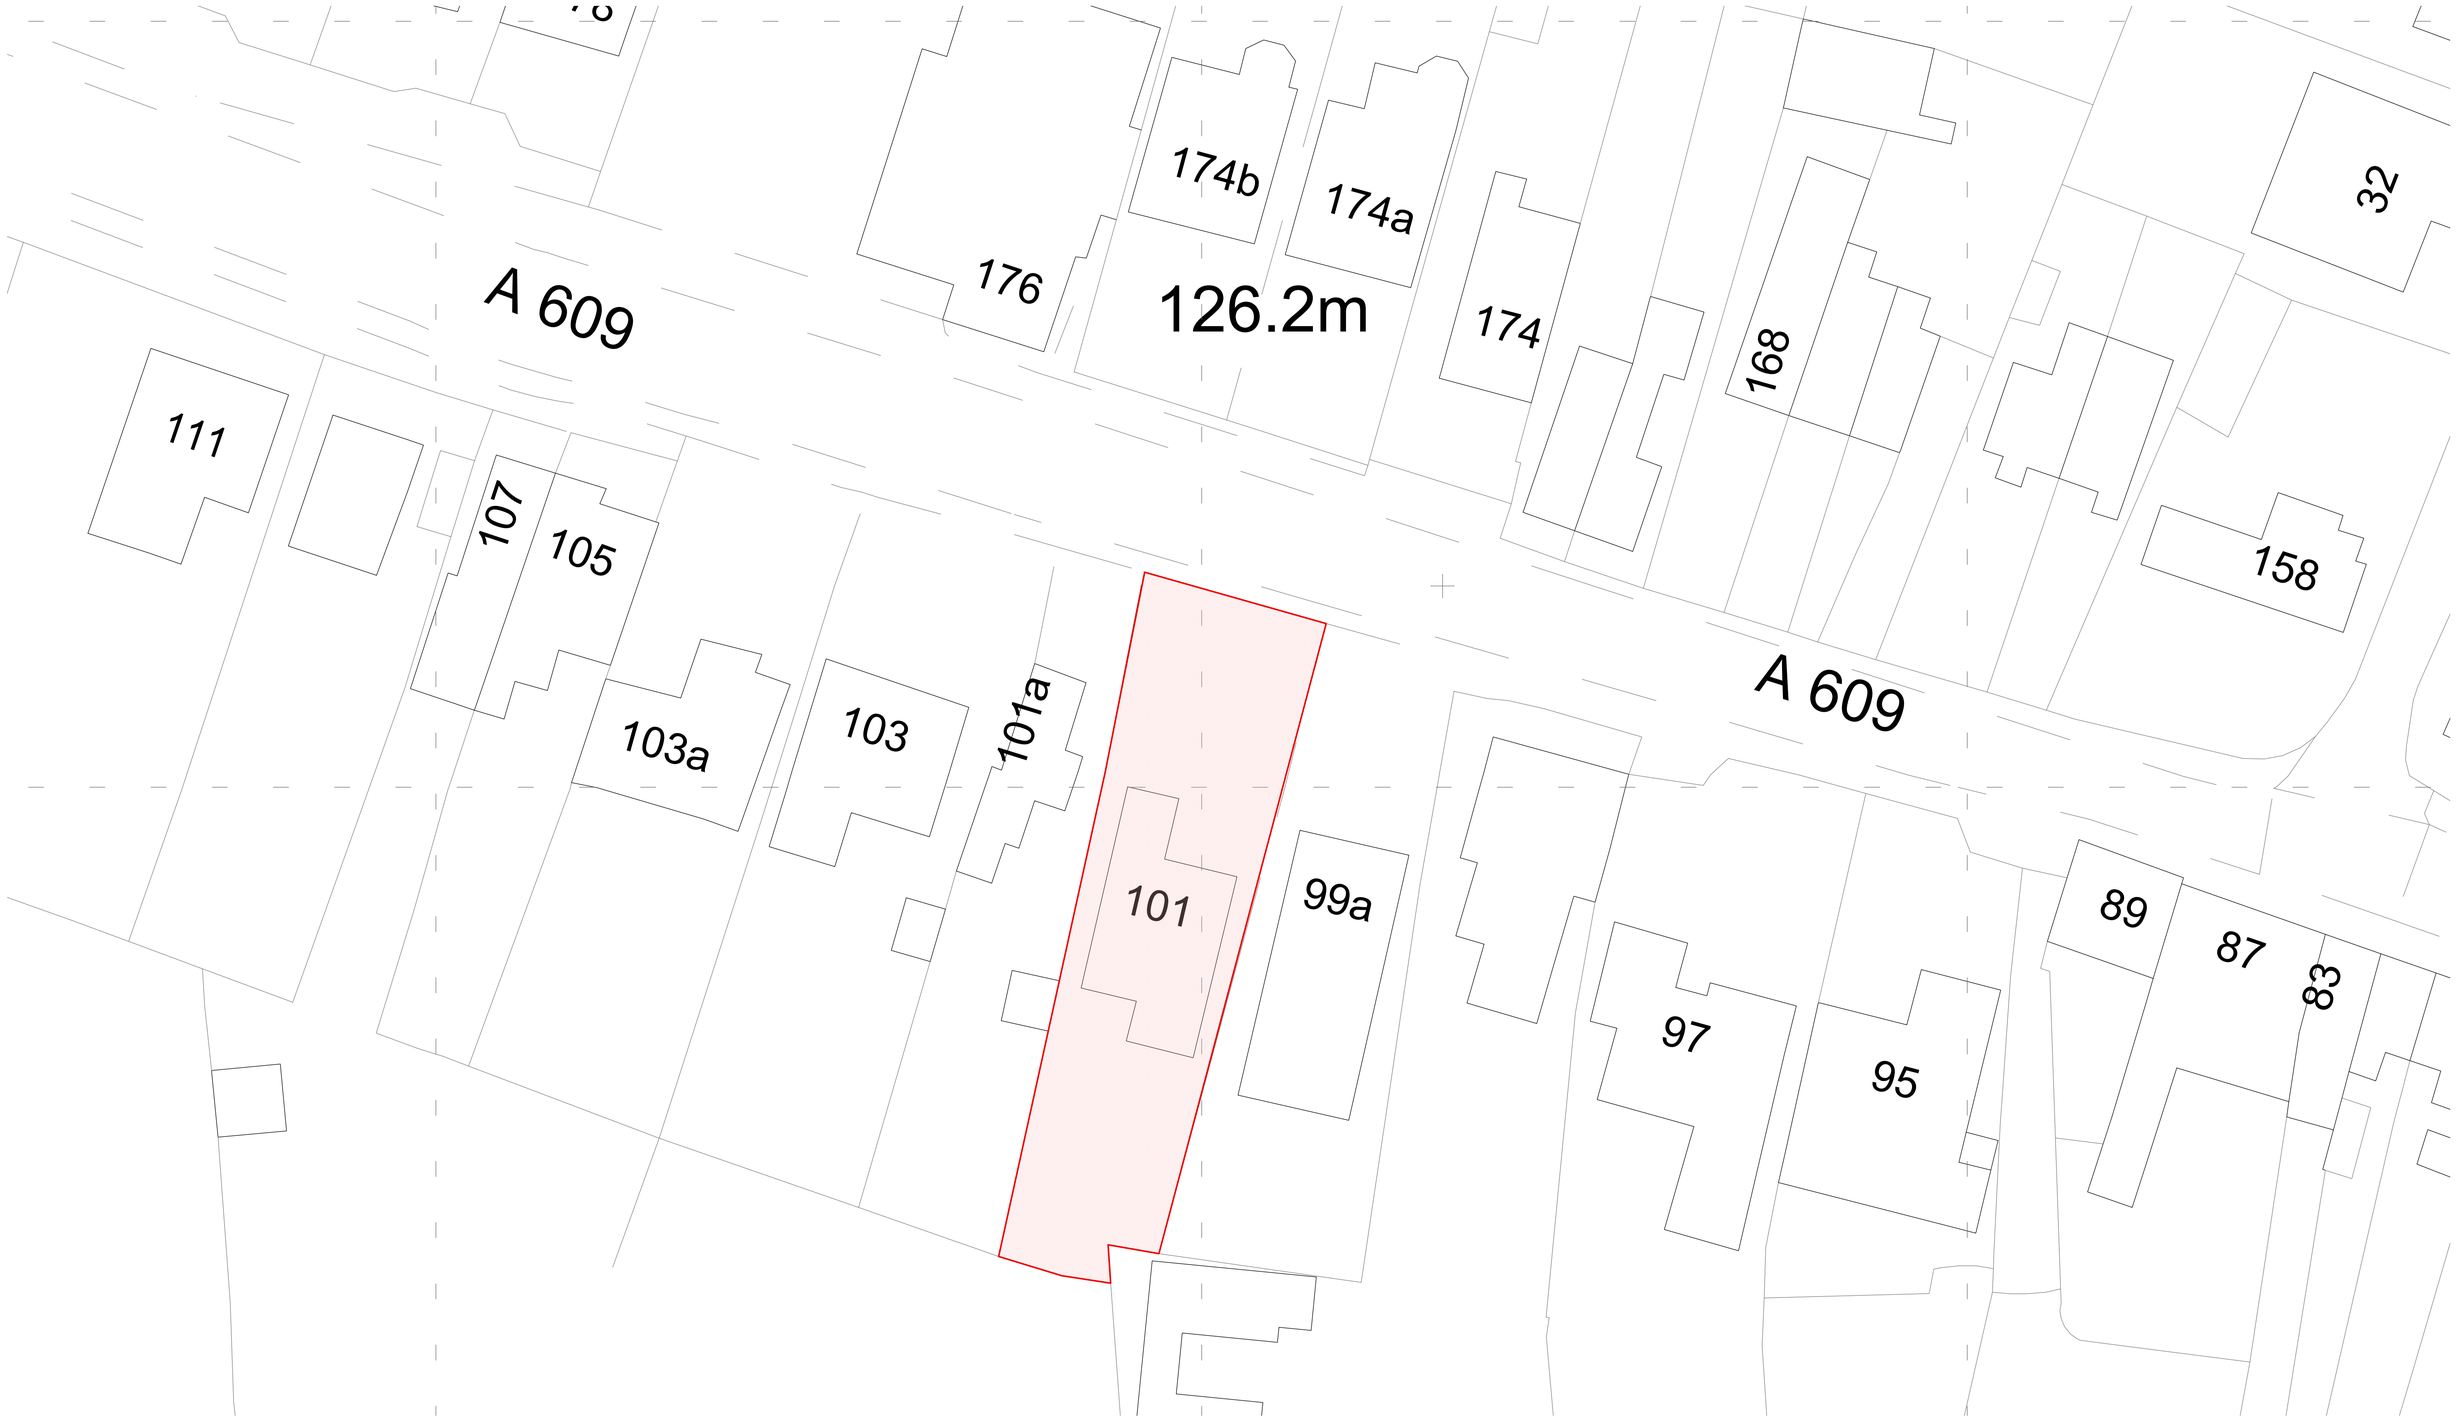

North

Client: Miss Dawn Lockwood

Address: 101 Main Street,
Horsley Woodhouse,
Ilkeston,
Derby, DE7 6AW

Drawing: Site Block Plan

Scale: 1:200@A1

Drawing No./Date: 001a/19.10.20