FLOOR PLANS – EXISTING AND PROPOSED

Scale : 1/100

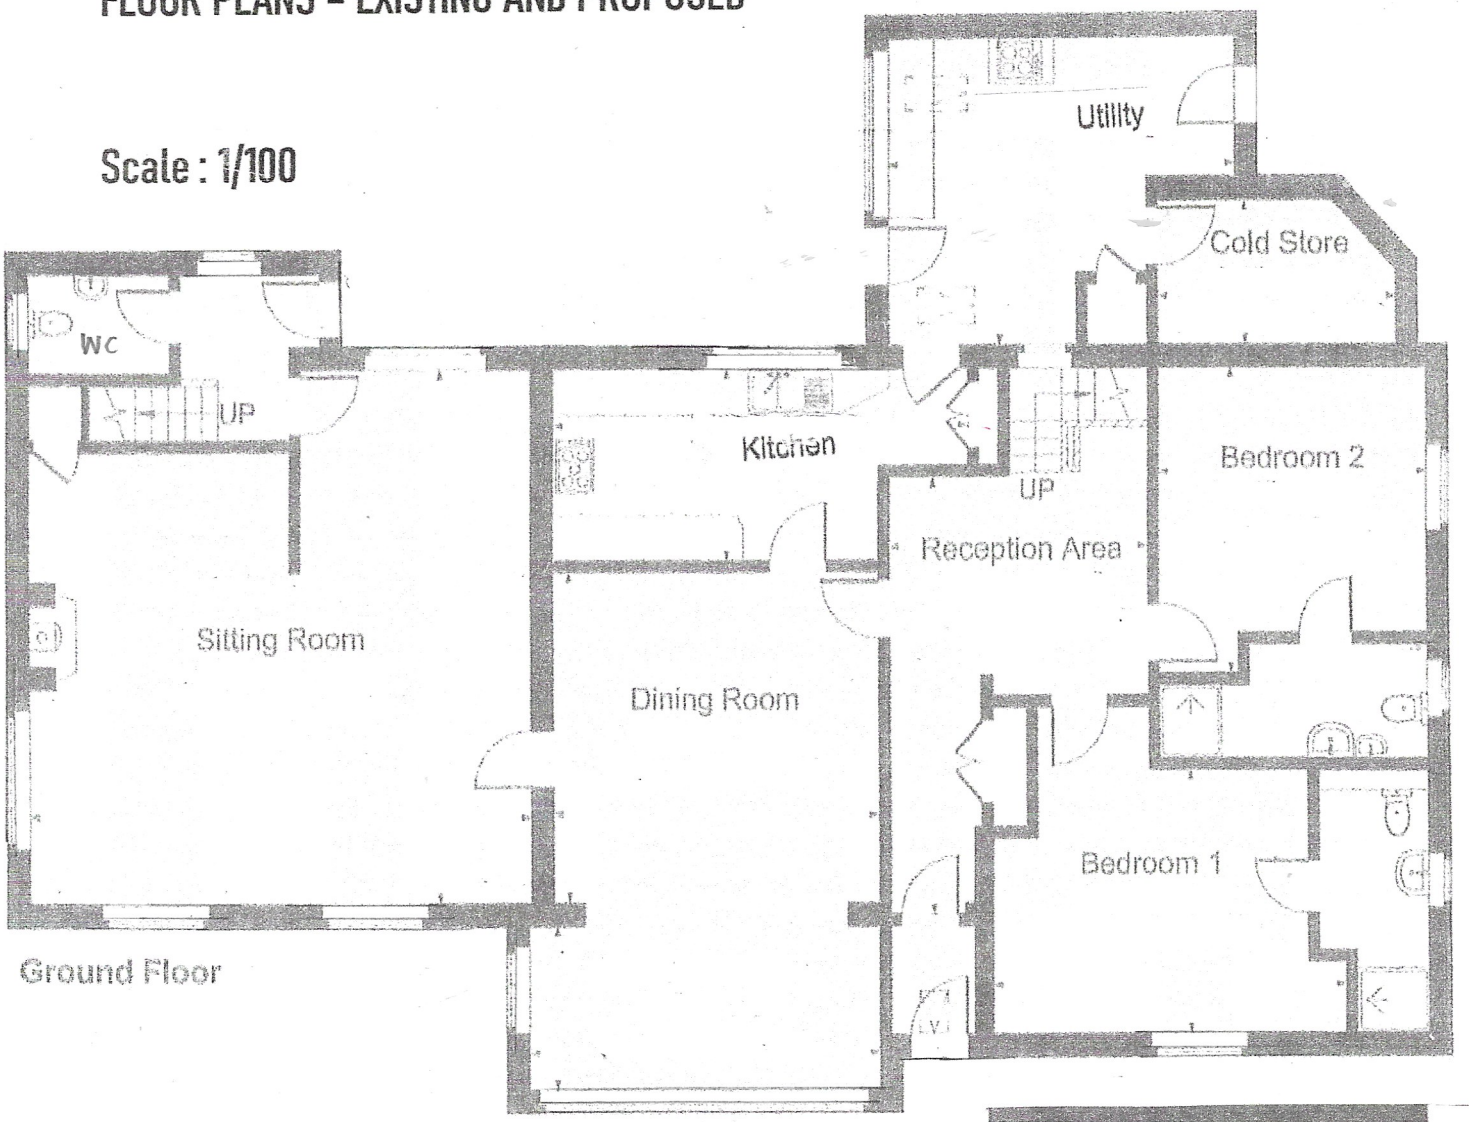

Ground Floor

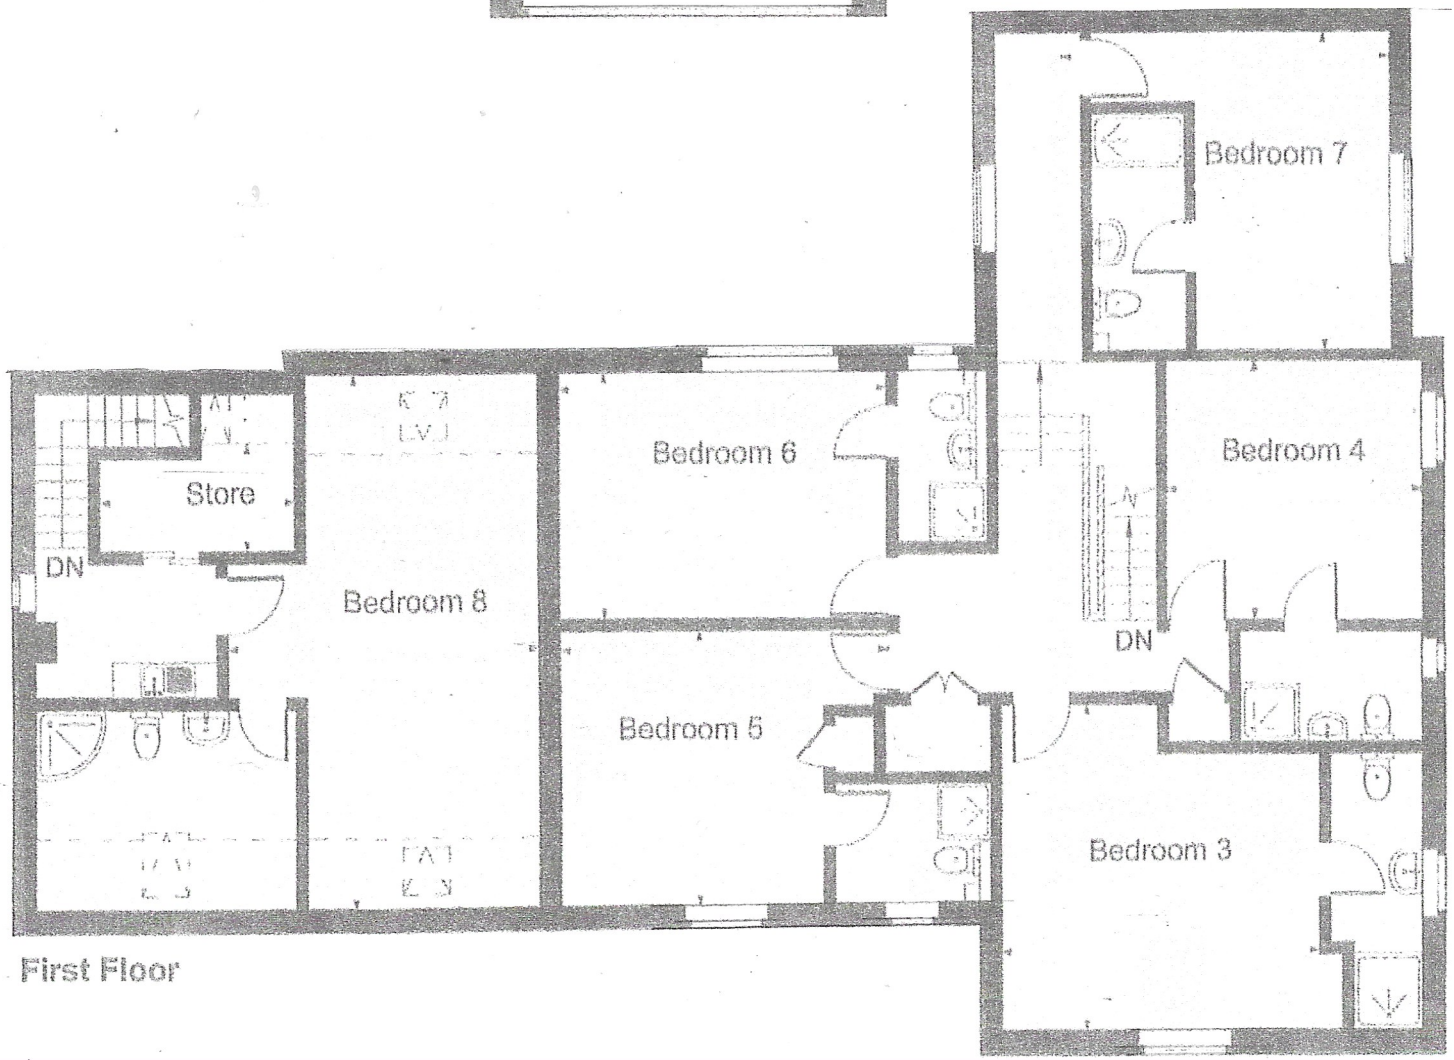

First Floor