
02 - 11 - 05
1804 - 105

N

NOTES:

1. DO NOT SCALE FROM THIS DRAWING.
2. ALL DIMENSIONS AND LEVELS TO BE CHECKED ON SITE BY CONTRACTOR.

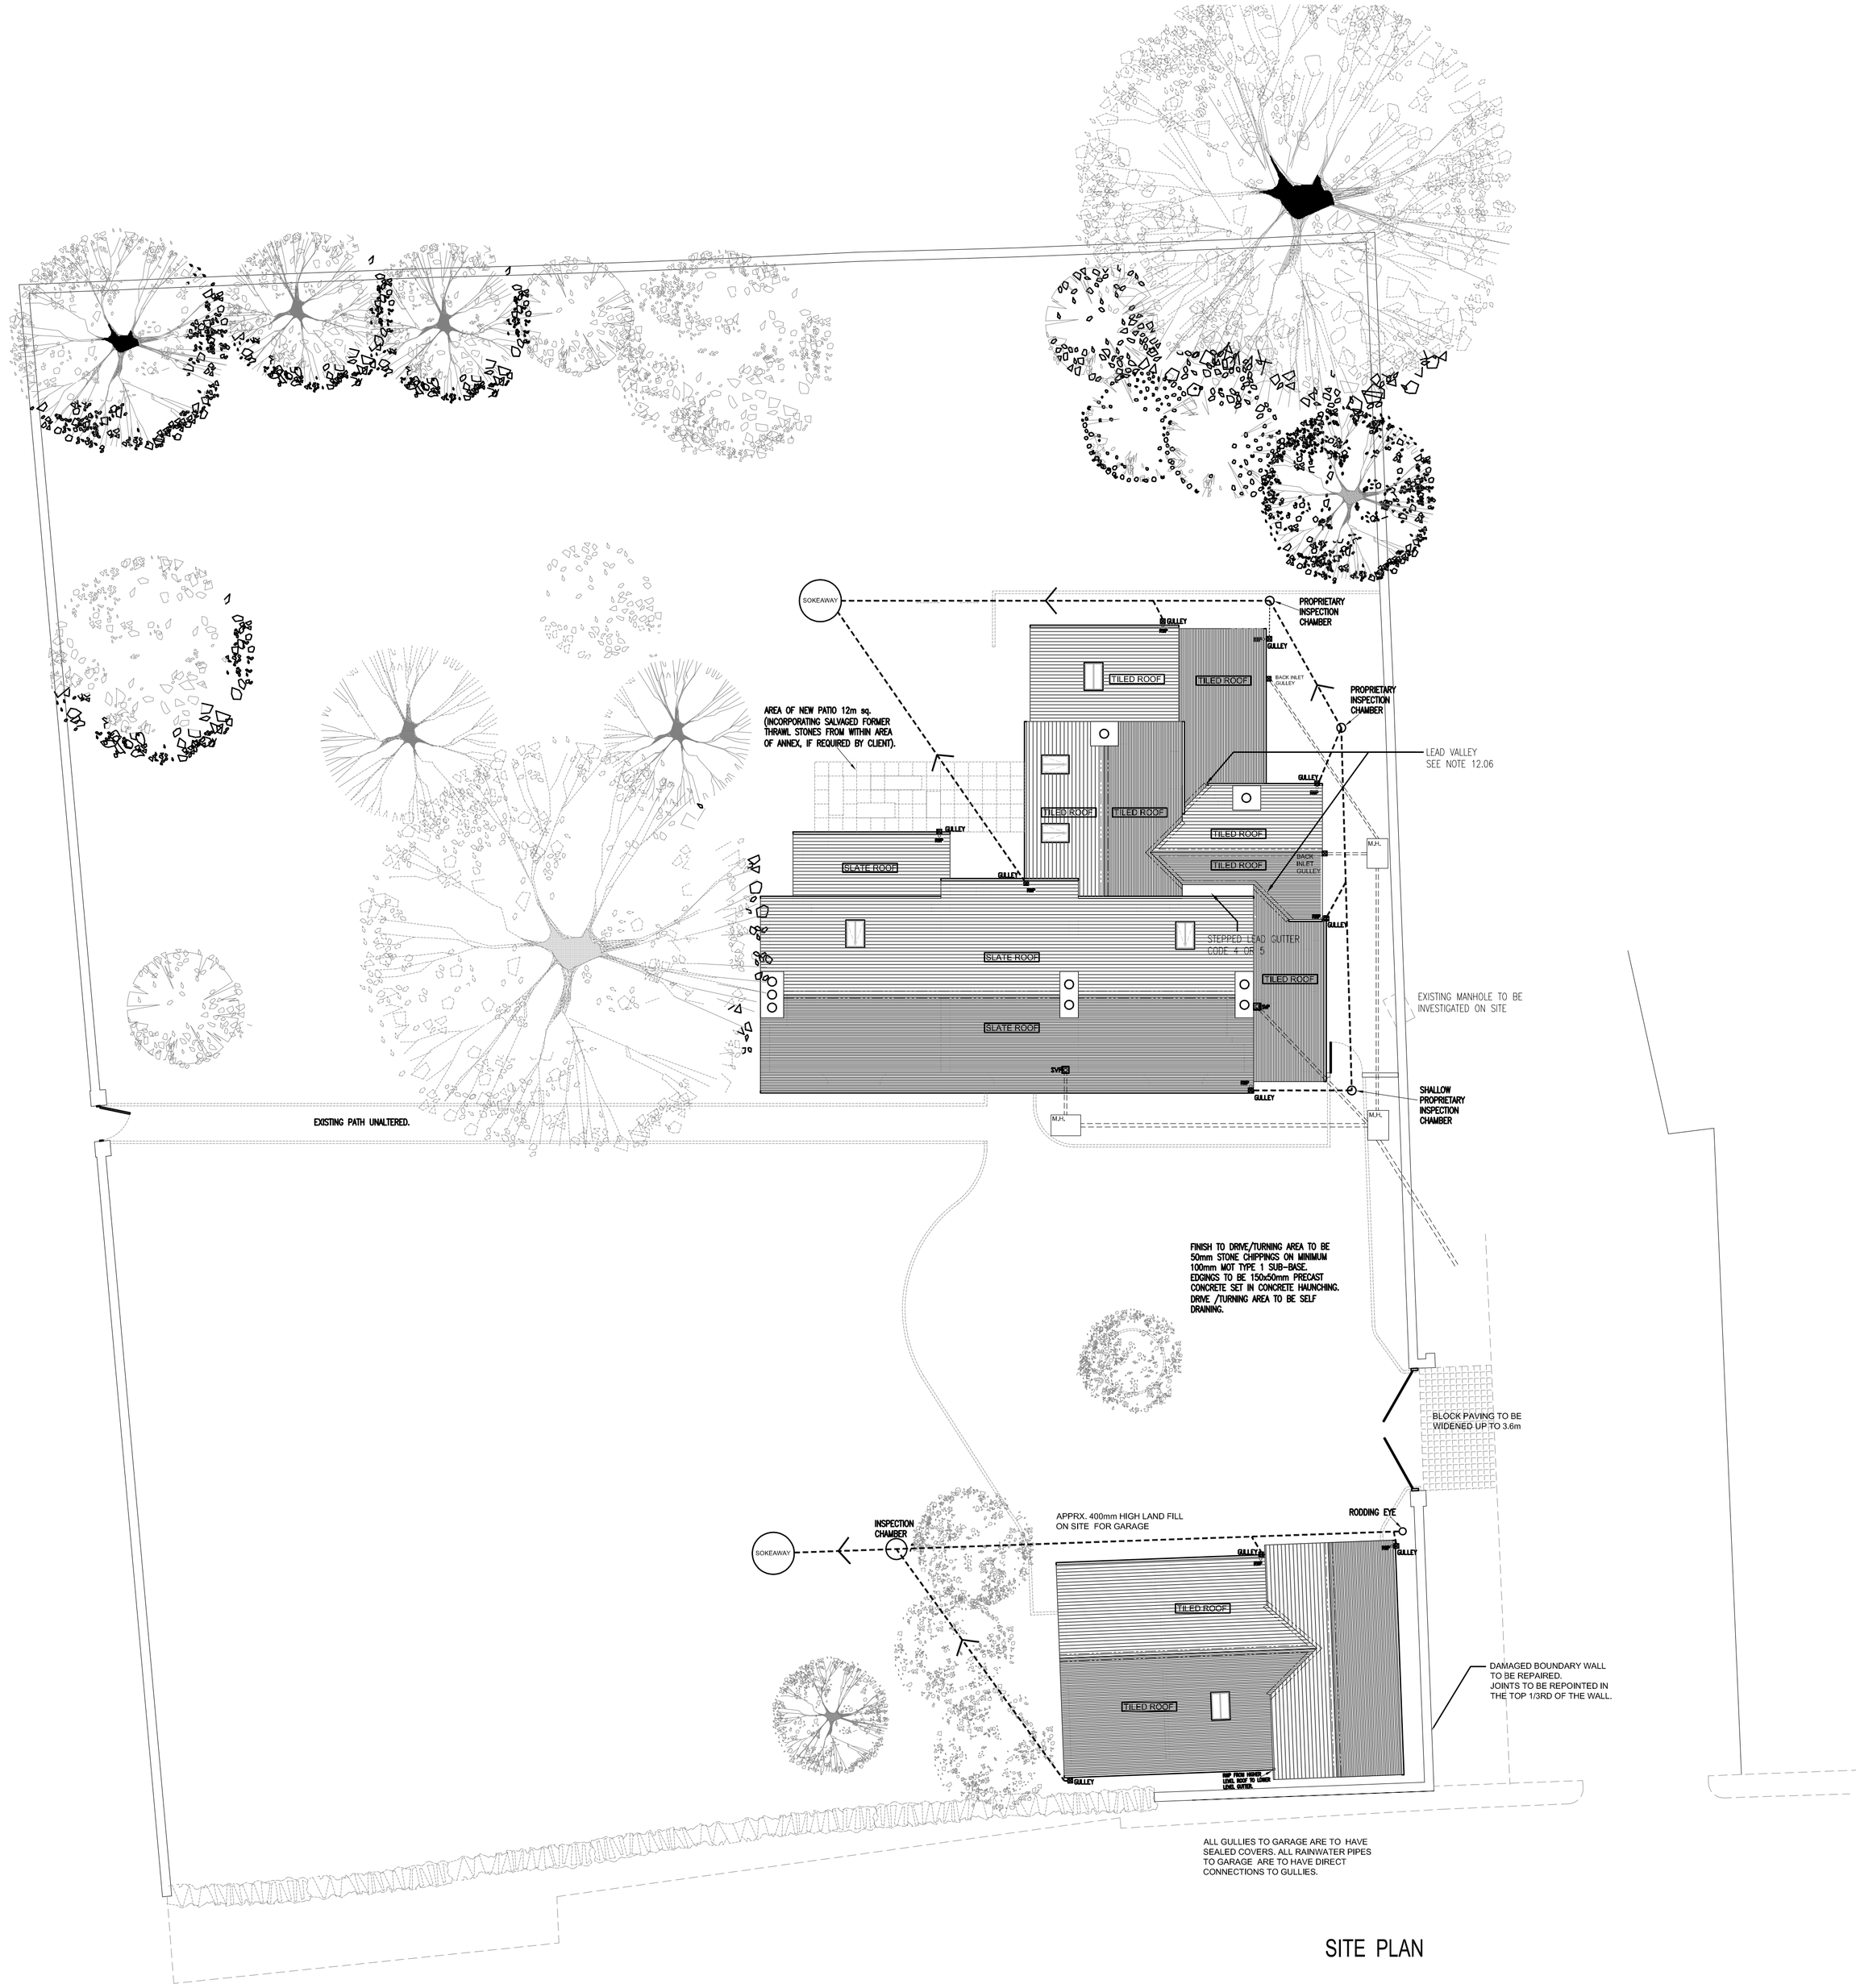

SITE PLAN

REV A	19/01/2006	PATIO AREA REDUCED. SURFACING TO DRIVE/TURNING AREA AMENDED. BELOW GROUND DRAINAGE PROPOSALS AMENDED.

SITE	OLD RECTORY FARM HOUSE, MUGGINTON, ASHBOURNE, DERBYSHIRE.
PROJECT TITLE	PROPOSED EXTENSION AND REFURBISHMENT
DRAWING	ROOF PLAN, DRAINAGE PLAN AND EXTERNAL WORK
DRAWING No.	1804-105 REV.A
SCALE	1:100

Montague Architects Ltd.
9 Vernon Street Derby 01332 292561