
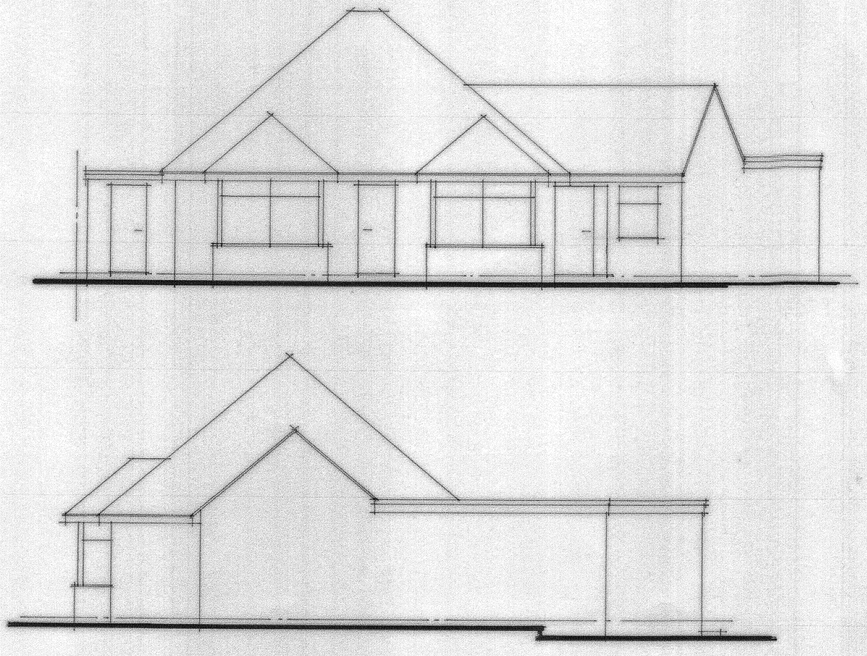


Existing Elevations

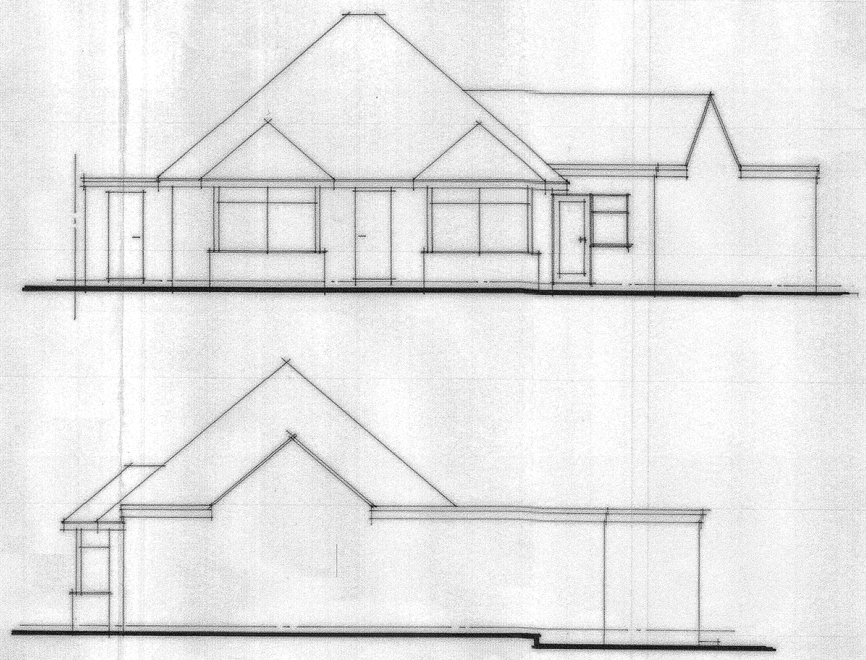


Proposed Elevations

Notes:


All dimensions must be checked/verified on site and not scaled from this drawing.

| | | |
|---|---|---|
| | | |
| | | |
| | | |
| A | | |
| | Date | Revisions |

© copyright

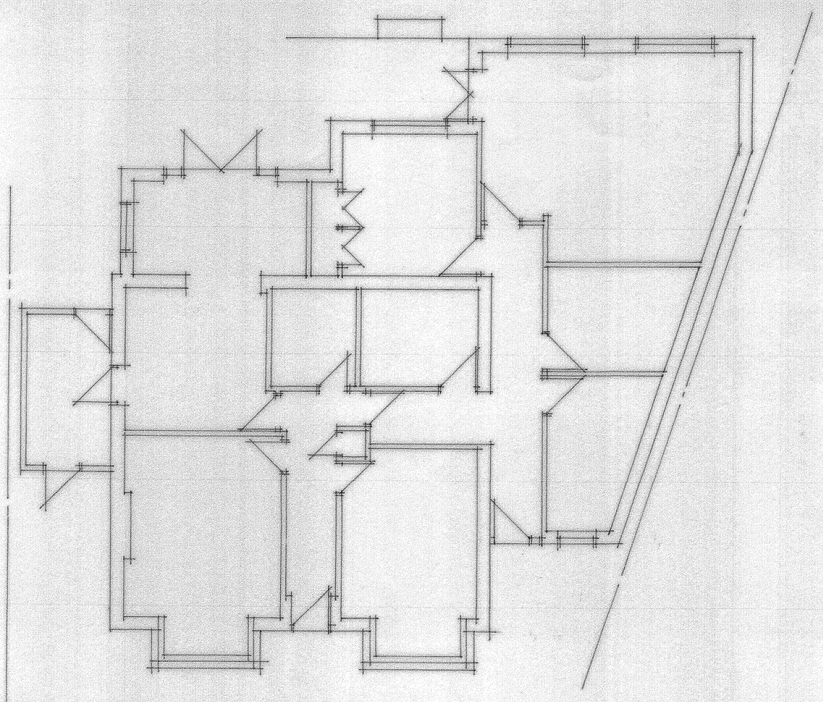

Existing Plan

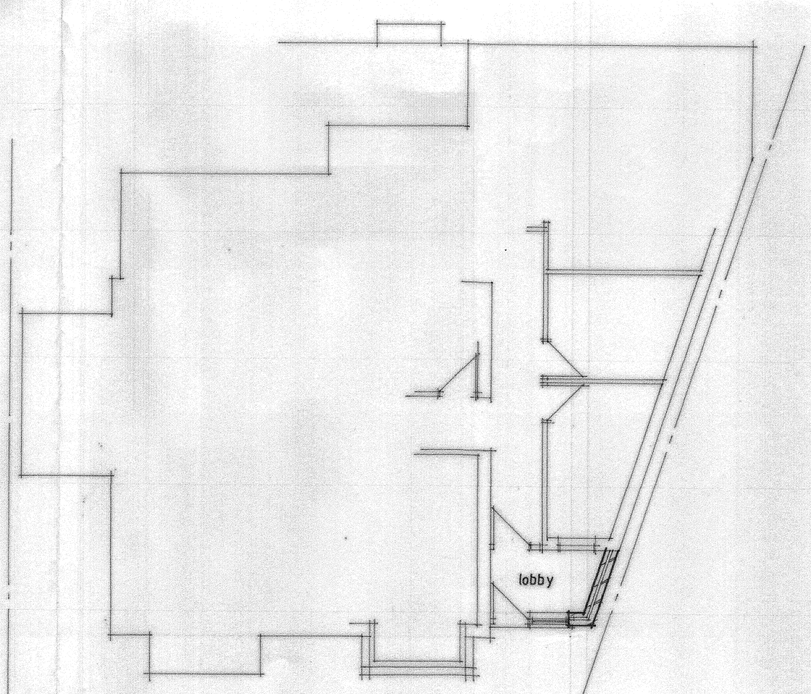


Proposed Plan

Client
Mrs Tunnicliffe

Job Title
Proposed Lobby
119a Milward Road
Loscoe
Heanor
Derbys

Drawing Title
Existing and Proposed

Scale 1:100

Date Oct '20 | Drawn By

Drg. No. 1020 / 1944 - 1 | Rev.