
FOR PLANNING PURPOSES

1. NOTES

1.1. All dimensions must be checked on site with only figured dimensions worked from. Any discrepancies must be reported to the Architect or Engineer immediately. This drawing is copyright.

1.2 This drawing is prepared to scale although the limitations of the printing process mean only figured dimensions should be used.

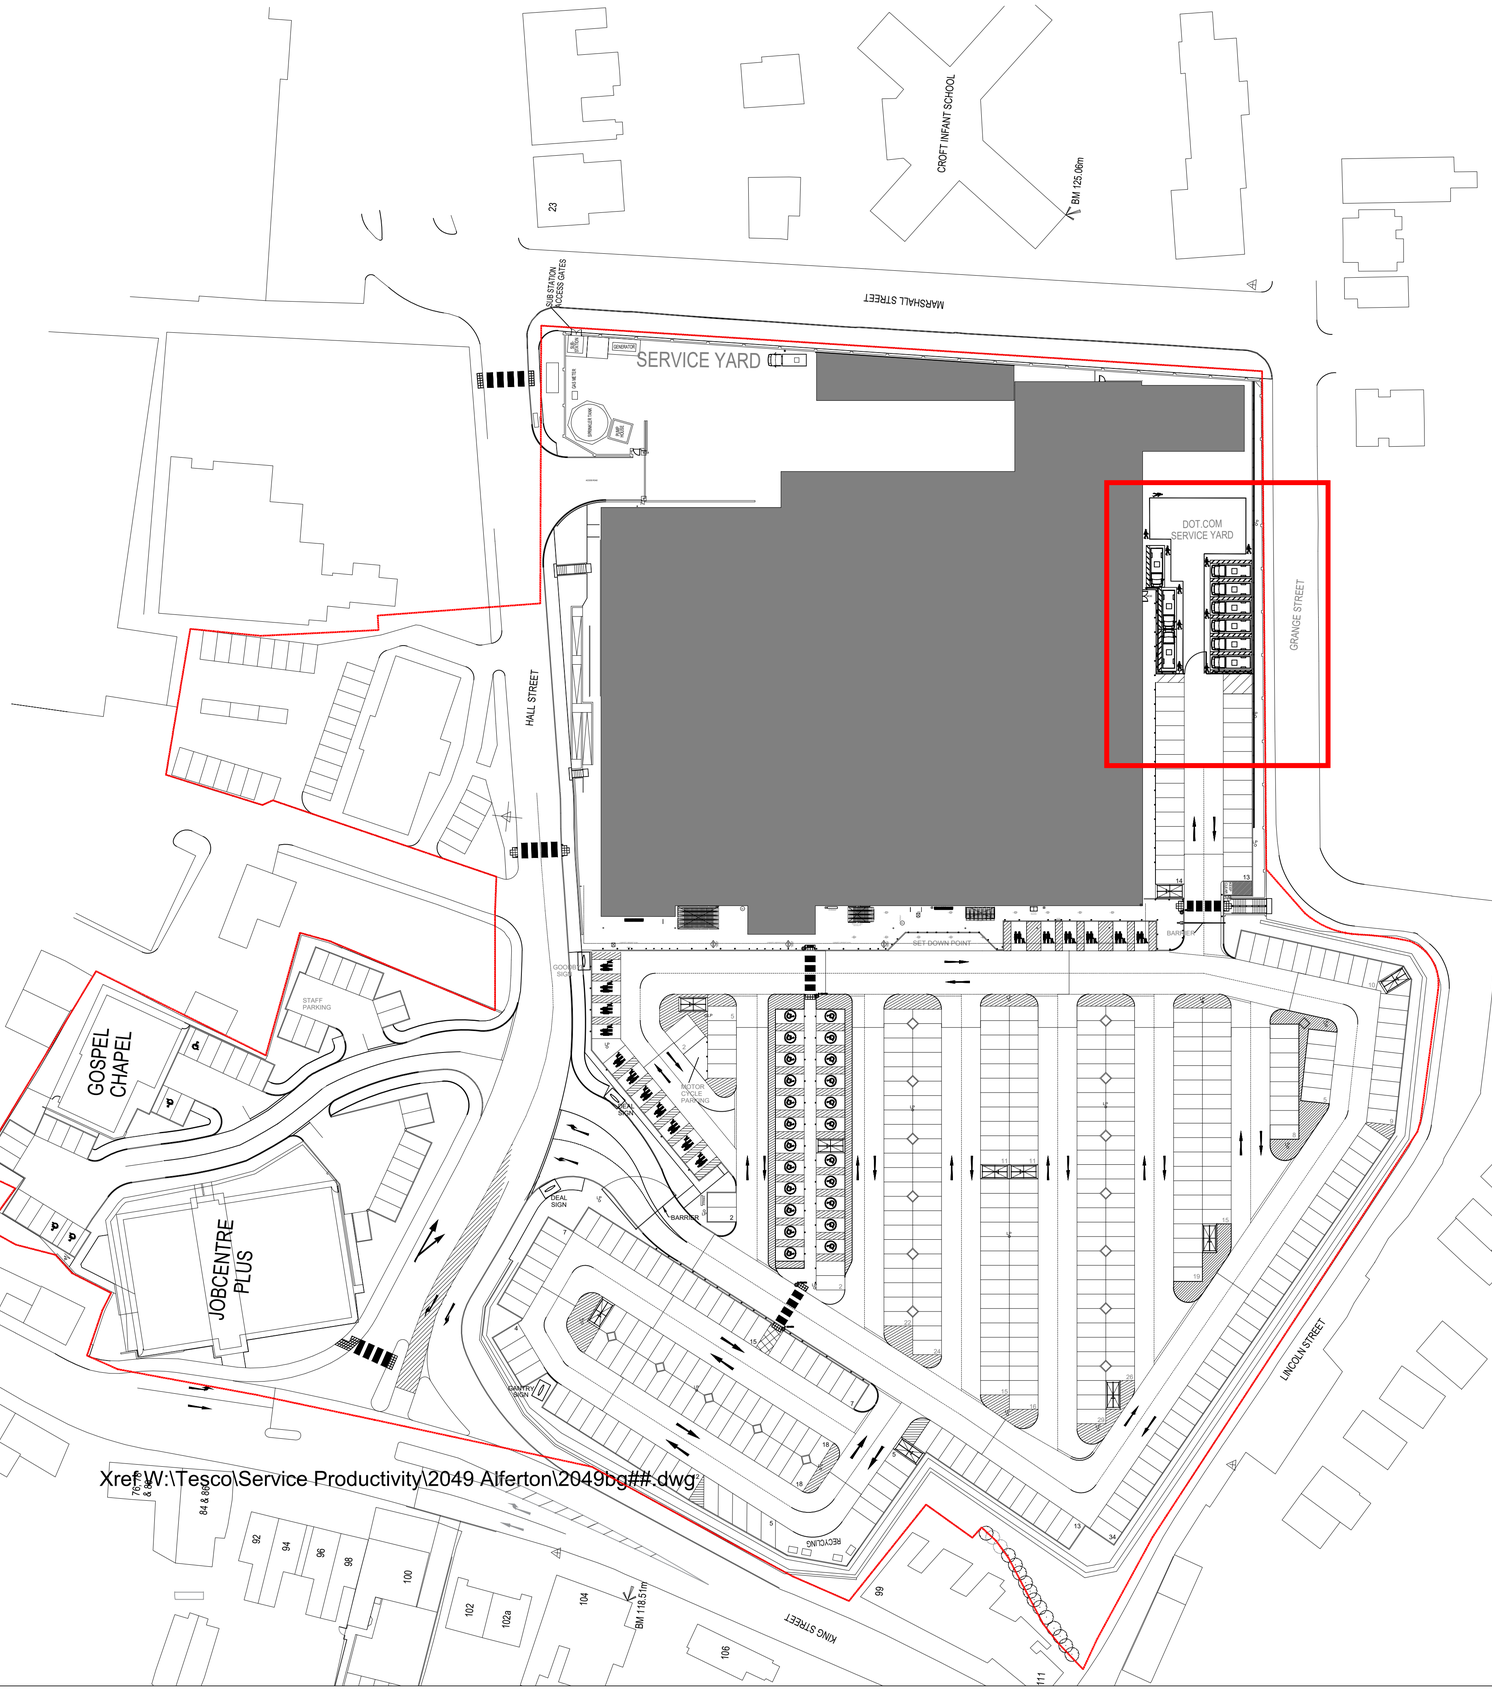

ASP-EX001 A1

REV	DATE	DESCRIPTION
A	03.08.20	PROPOSED DOTCOM YARD ALTERATIONS, AT TESCO STORE No.2049

GJS DESIGN CONSULTANTS

Client: TESCO

RETAIL PLANNING & DESIGN IMPLEMENTATION

Project:
HALL STEET
ALFRETON
DERBYSHIRE
DE557BT

Title:
EXISTING SITE PLAN

Date:	03.08.2020	Drawn :	GS
Scale :	1:500 @ A1	Checked :	GS
DWG No :	ASP-PR001	Rev :	A