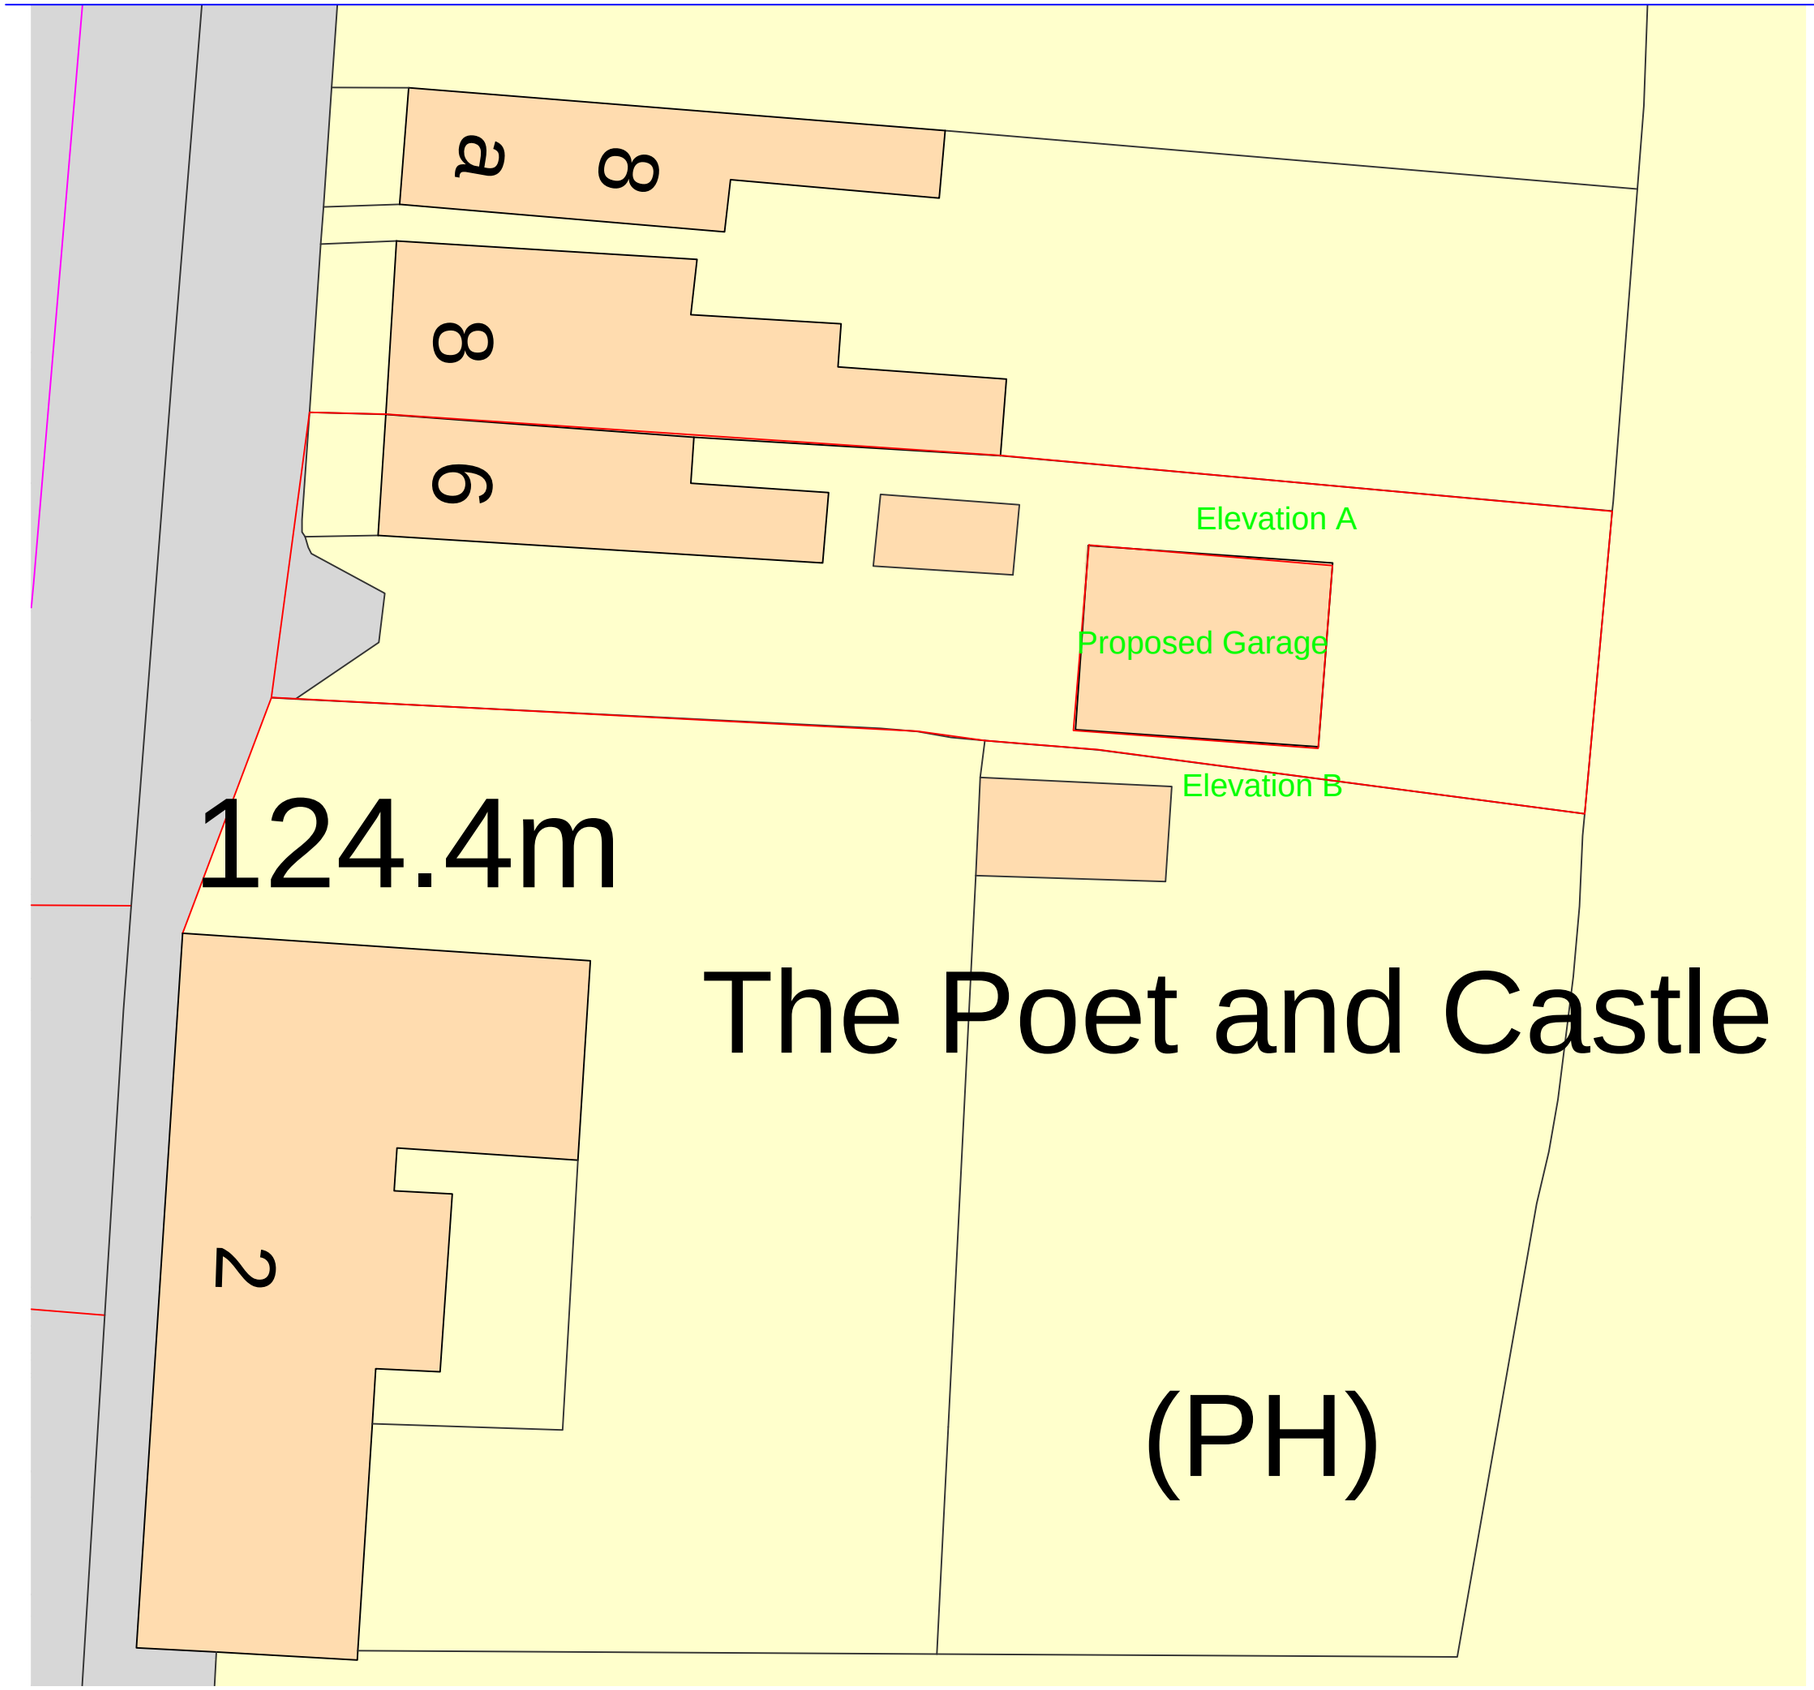


Rev. No | Date | Revision | Drawn by

Client

Mr & Mrs C Byard
6 Alfreton Road
Codnor Derbyshire
DE5 9QY

Project

Proposed Detached Garage

Drawing

Proposed Site Plan

Cattermole Contractors Ltd
Market Place
Codnor
Derbyshire
DE5 9QA
Tele:- 01773 743905
Fax:- 01773 570004

Scale	Date Drawn	Drawn by	Checked by
1/200	12/11/2013		

DRAWING NUMBER:	Job No	Reg No	Rev No	Status
	13-100	02		I

I Status for Information / for Construction

CAD File Name: