EXISTING FLOOR PLANS

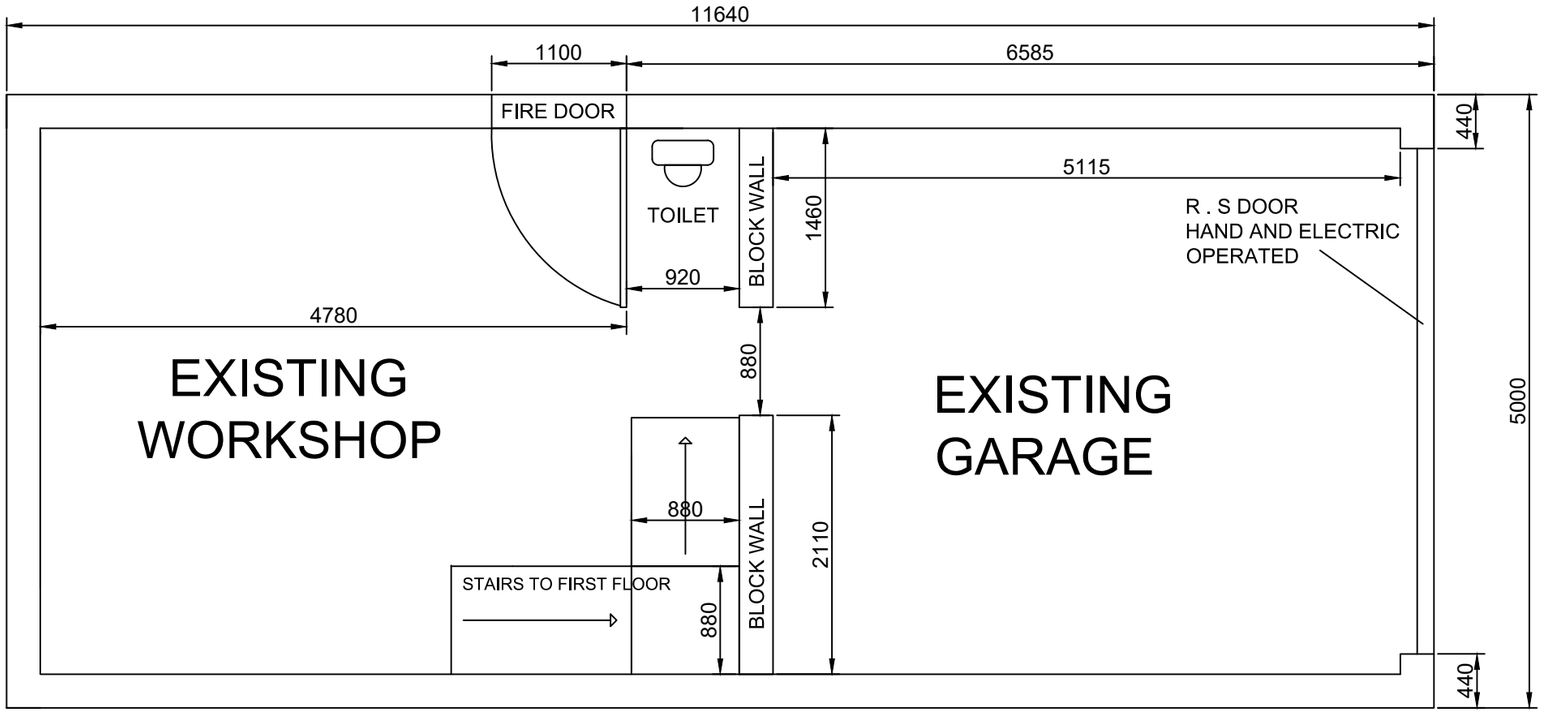

GROUND
FLOOR

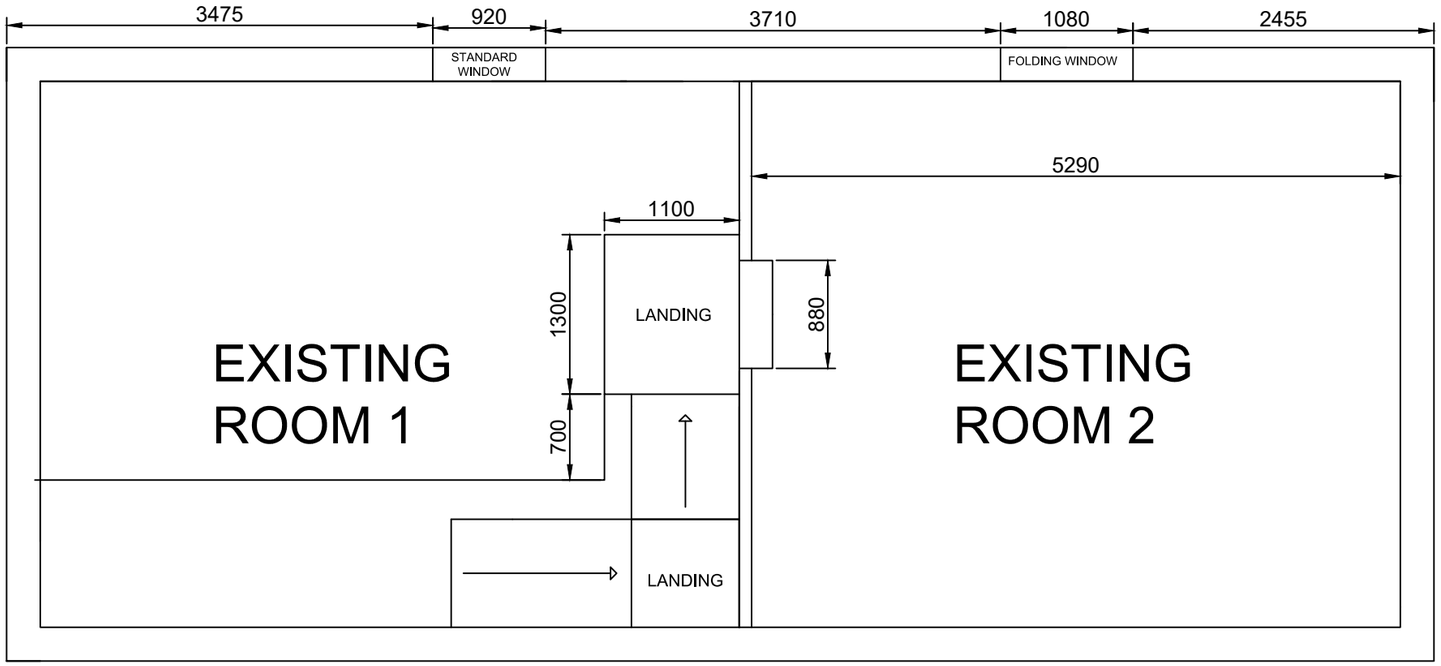

FIRST
FLOOR

Revision notes:		
Rev:	Date:	Notes:

Drawn by: A . D . S	Project: MR D . AMPHLETT	Date: 22.10.2020		
Client: MR D . AMPHLETT	Drawing Title: EXISTING FLOOR PLAN	Scale @ A3: 1:100		
		Revision: A		