Copyright retained in accordance with the copyright design, and patents act 1998.

Revision	Description	Date
A	Revised in accordance with client comments.	28/08/12
B	Revised in accordance with client	31/08/12
	Revised in accordance with client	03/09/12

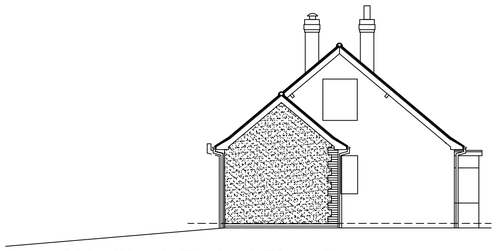

Side (North Facing) Elevation with Garage omitted Scale 1:100

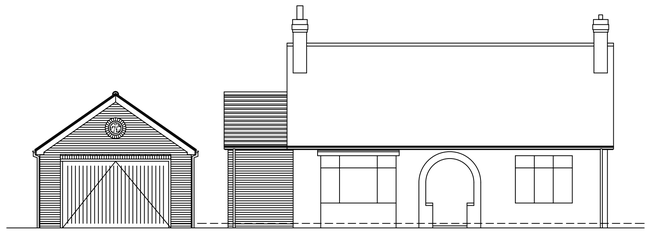

Front (West Facing) Elevation Scale 1:100

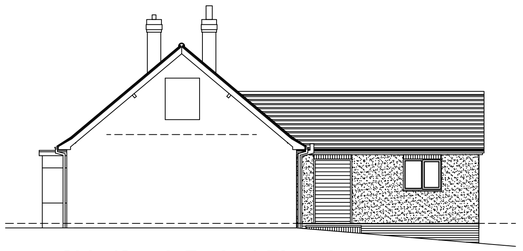

Side (South Facing) Elevation Scale 1:100

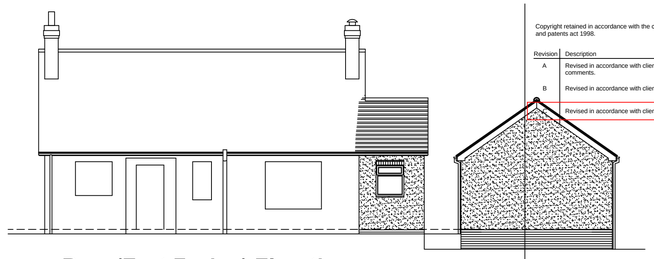

Rear (East Facing) Elevation Scale 1:100

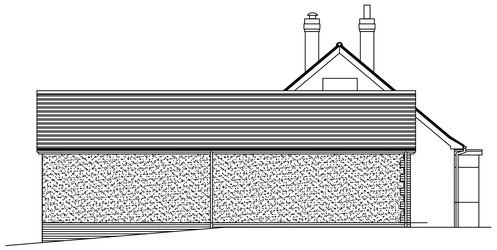

Side (North Facing) Elevation Scale 1:100



Side (South Facing) Elevation with House omitted Scale 1:100

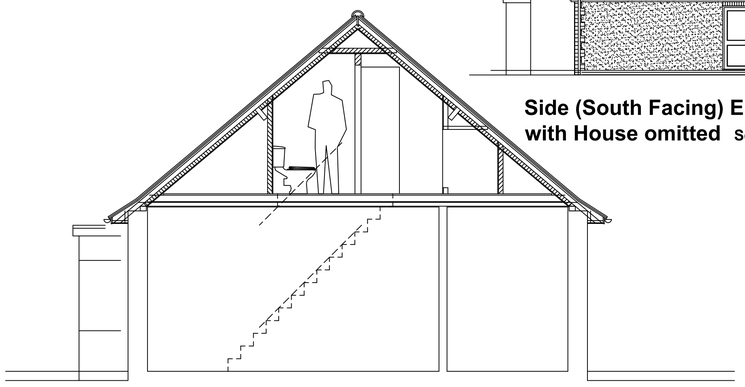

Section X-X Scale 1:50

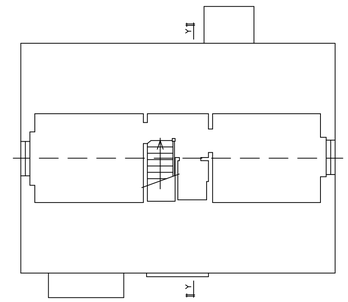

Existing First Floor Plan Scale 1:100

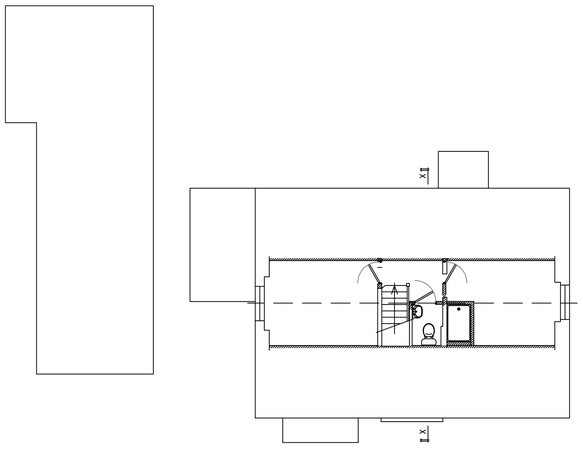

First Floor Plan Scale 1:100

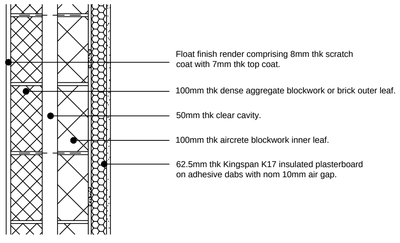

Suggested Clear Cavity Wall detail
To achieve overall u-value of 0.28 W/msqK. Scale 1:10

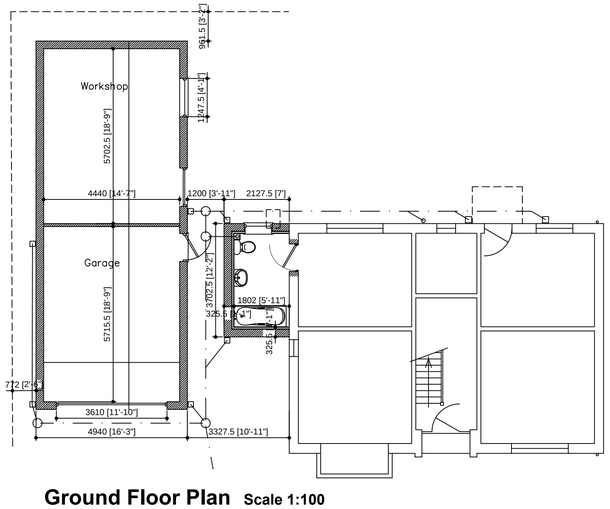

Ground Floor Plan Scale 1:100

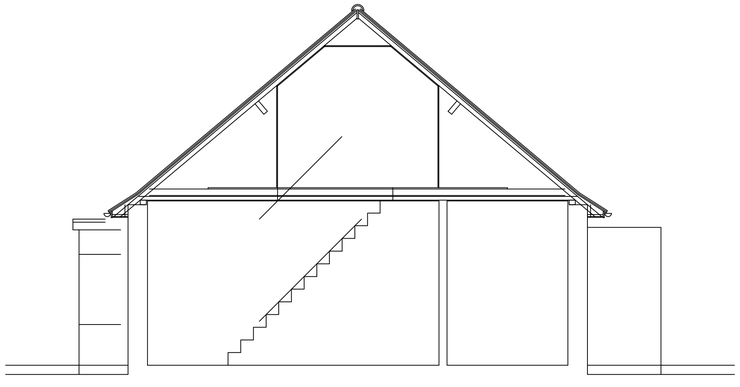

Section Y-Y Scale 1:50

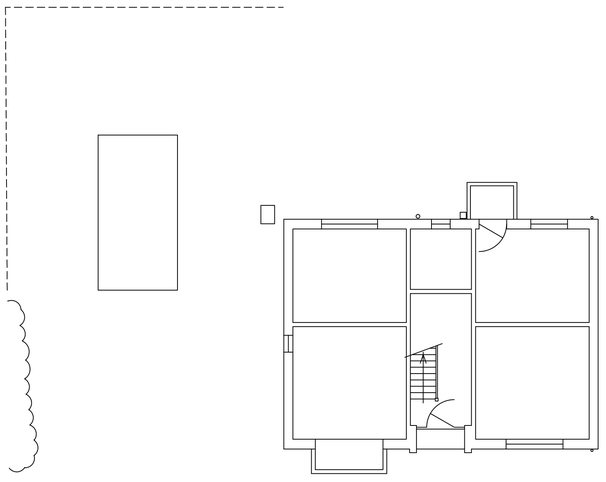

Existing Ground Floor Plan Scale 1:100

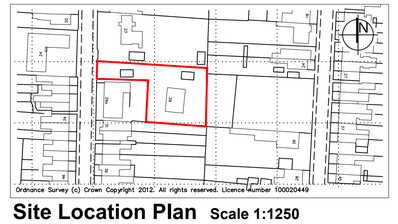

Site Location Plan Scale 1:1250

SIMON
FOOTE
ARCHITECTS

28 Ashbourne Road
Derby
DE22 3AD

e: info@simonfootearchitects.co.uk
w: www.simonfootearchitects.co.uk

Project **29 Needham Street**
Codnor
Ripley
Derbyshire DE5 9RR

Drawing Title **Existing Plans Sections and Elevations.**

Scale 1:100/500/1250	SA	
Sheet A1	Drawn By	Checked By

Date	Job No.	Drawing No.	Revision
Aug '12	12/279/F01		C