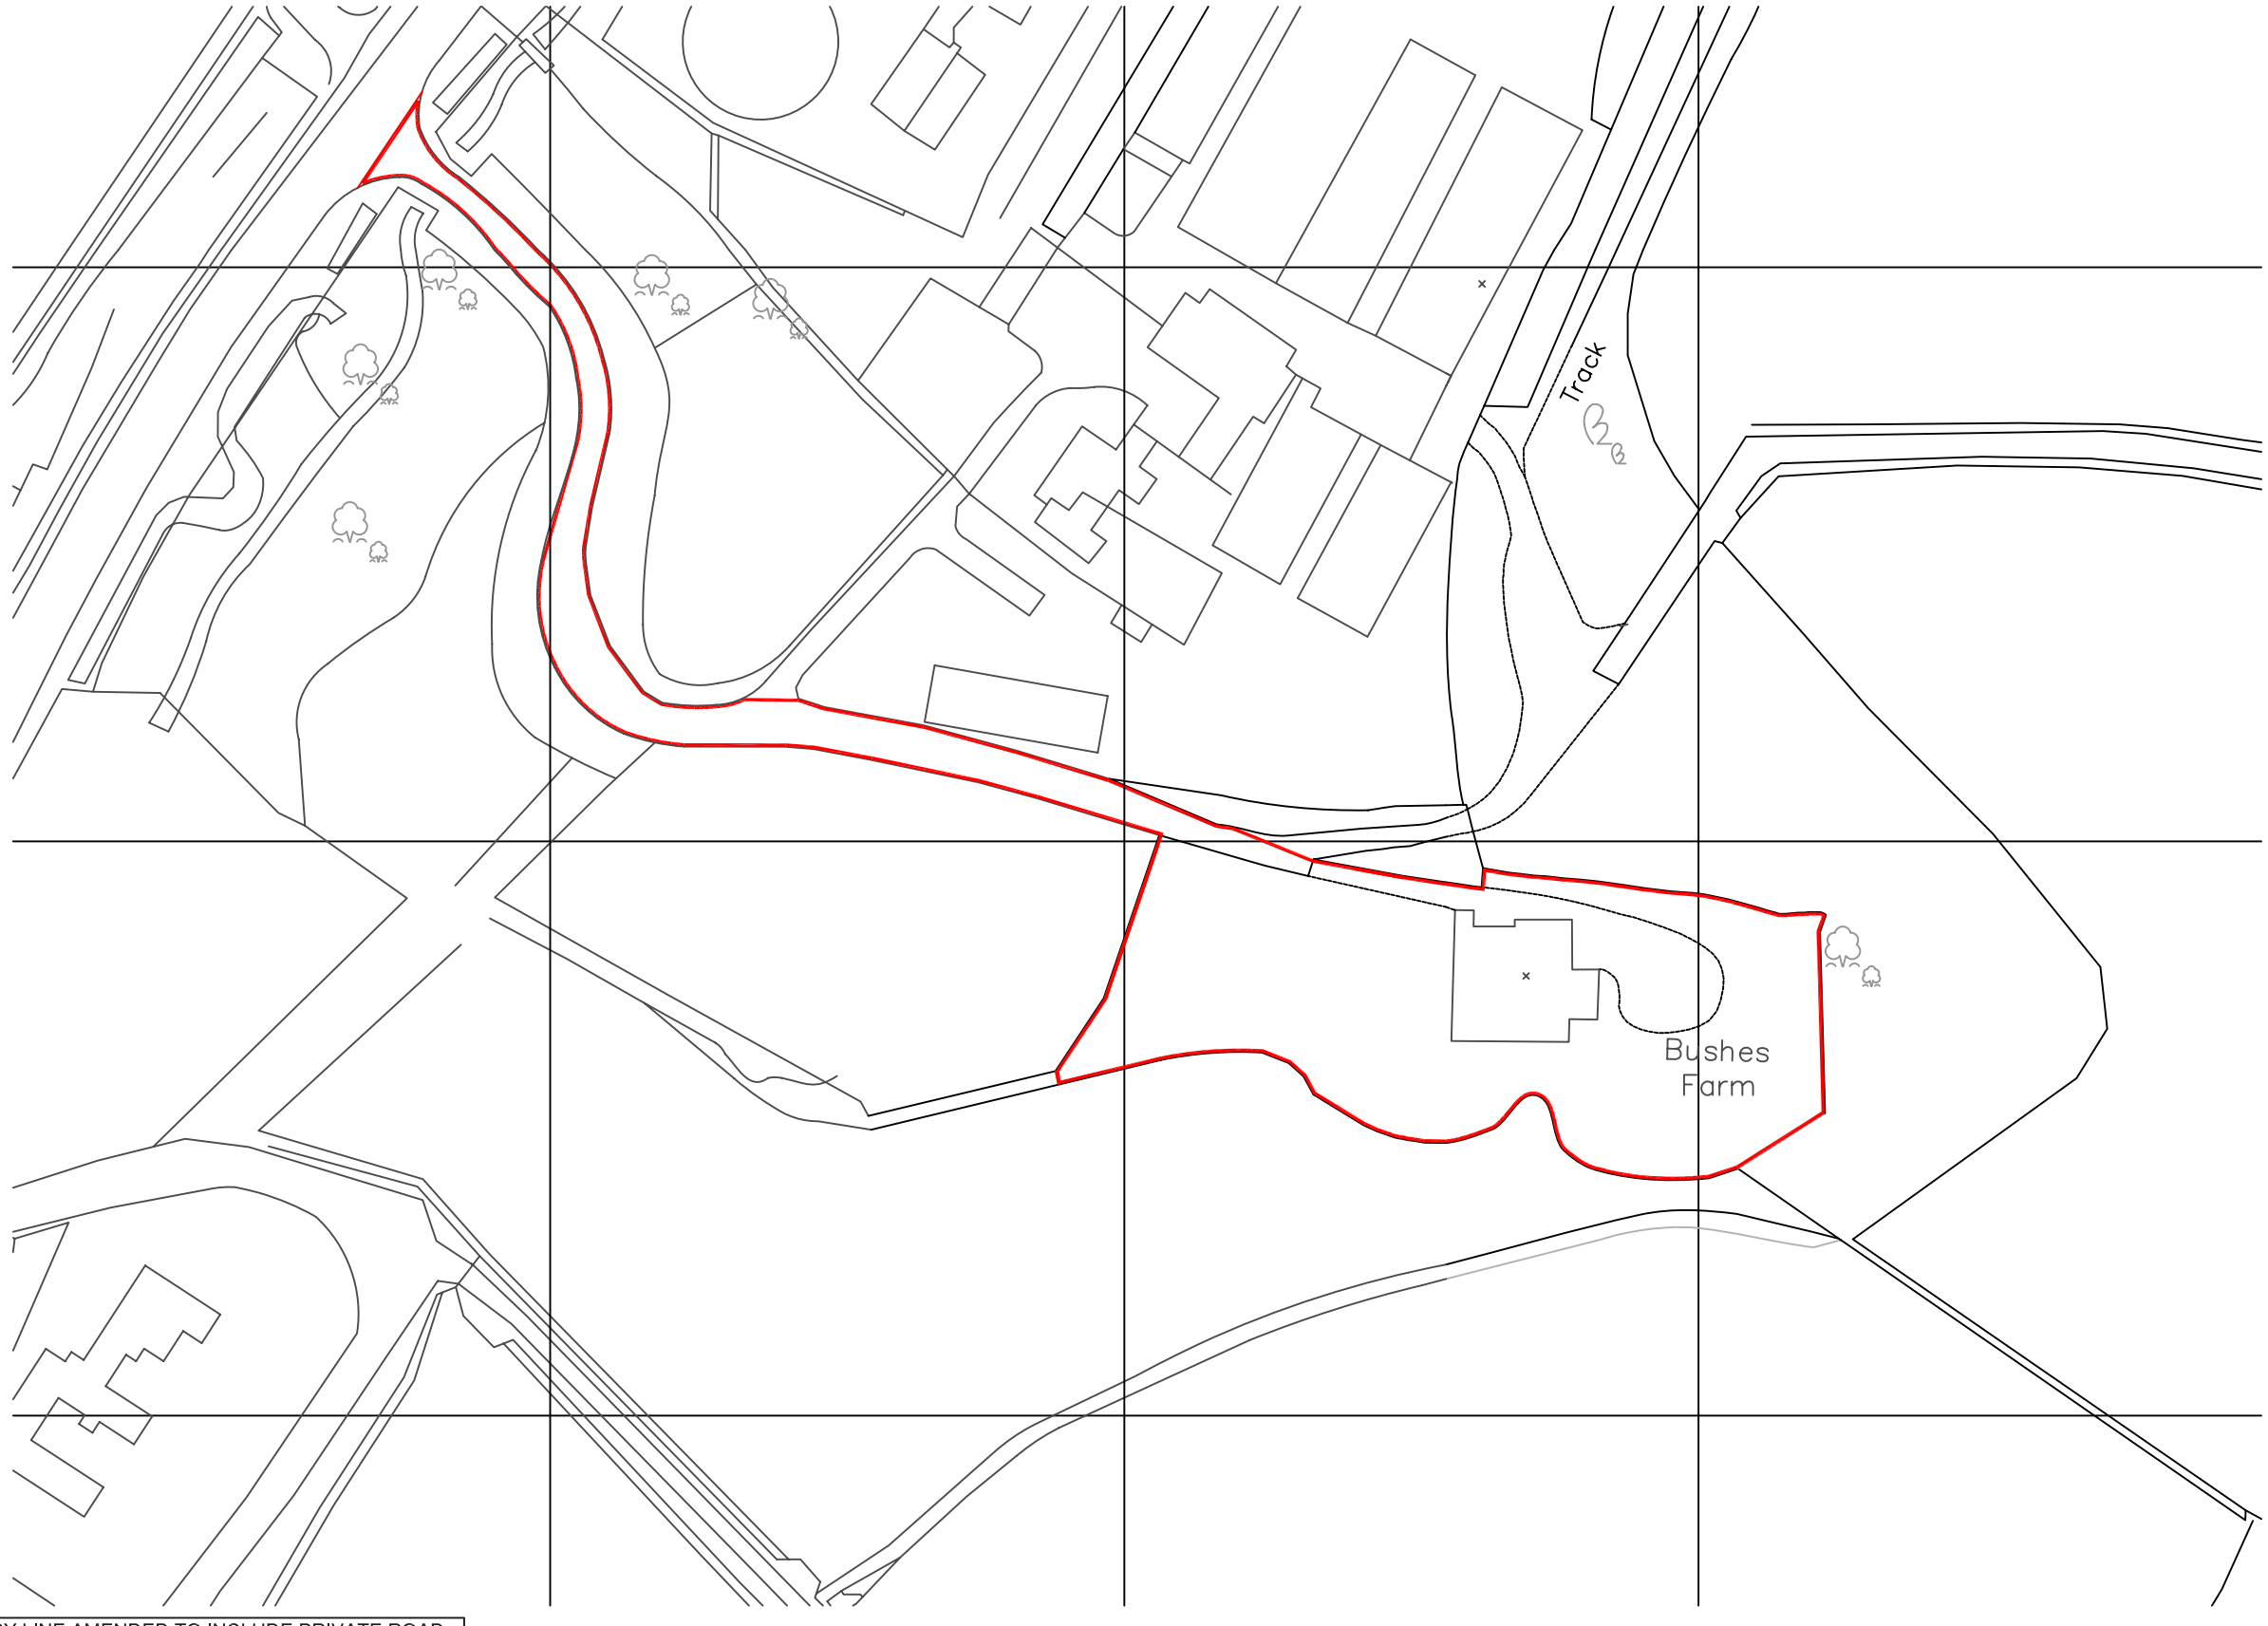


A	27/07/10	BOUNDARY LINE AMENDED TO INCLUDE PRIVATE ROAD.

© copyright

Project

PROPOSED SITE DEVELOPMENT, BUSHES FARM, DERBY ROAD, DENBY, DERBYSHIRE.

Drawing Title

LOCATION PLAN.

H M CHAMBERS & PARTNERS
consulting civil and structural engineers
41a,Derby Road, Heanor,
Derbyshire. DE75 7QG.

ace consultancy engineering business environment

Date July 2010

Scale 1:1250 @ A3

Drawing No.

N5189-100[A]