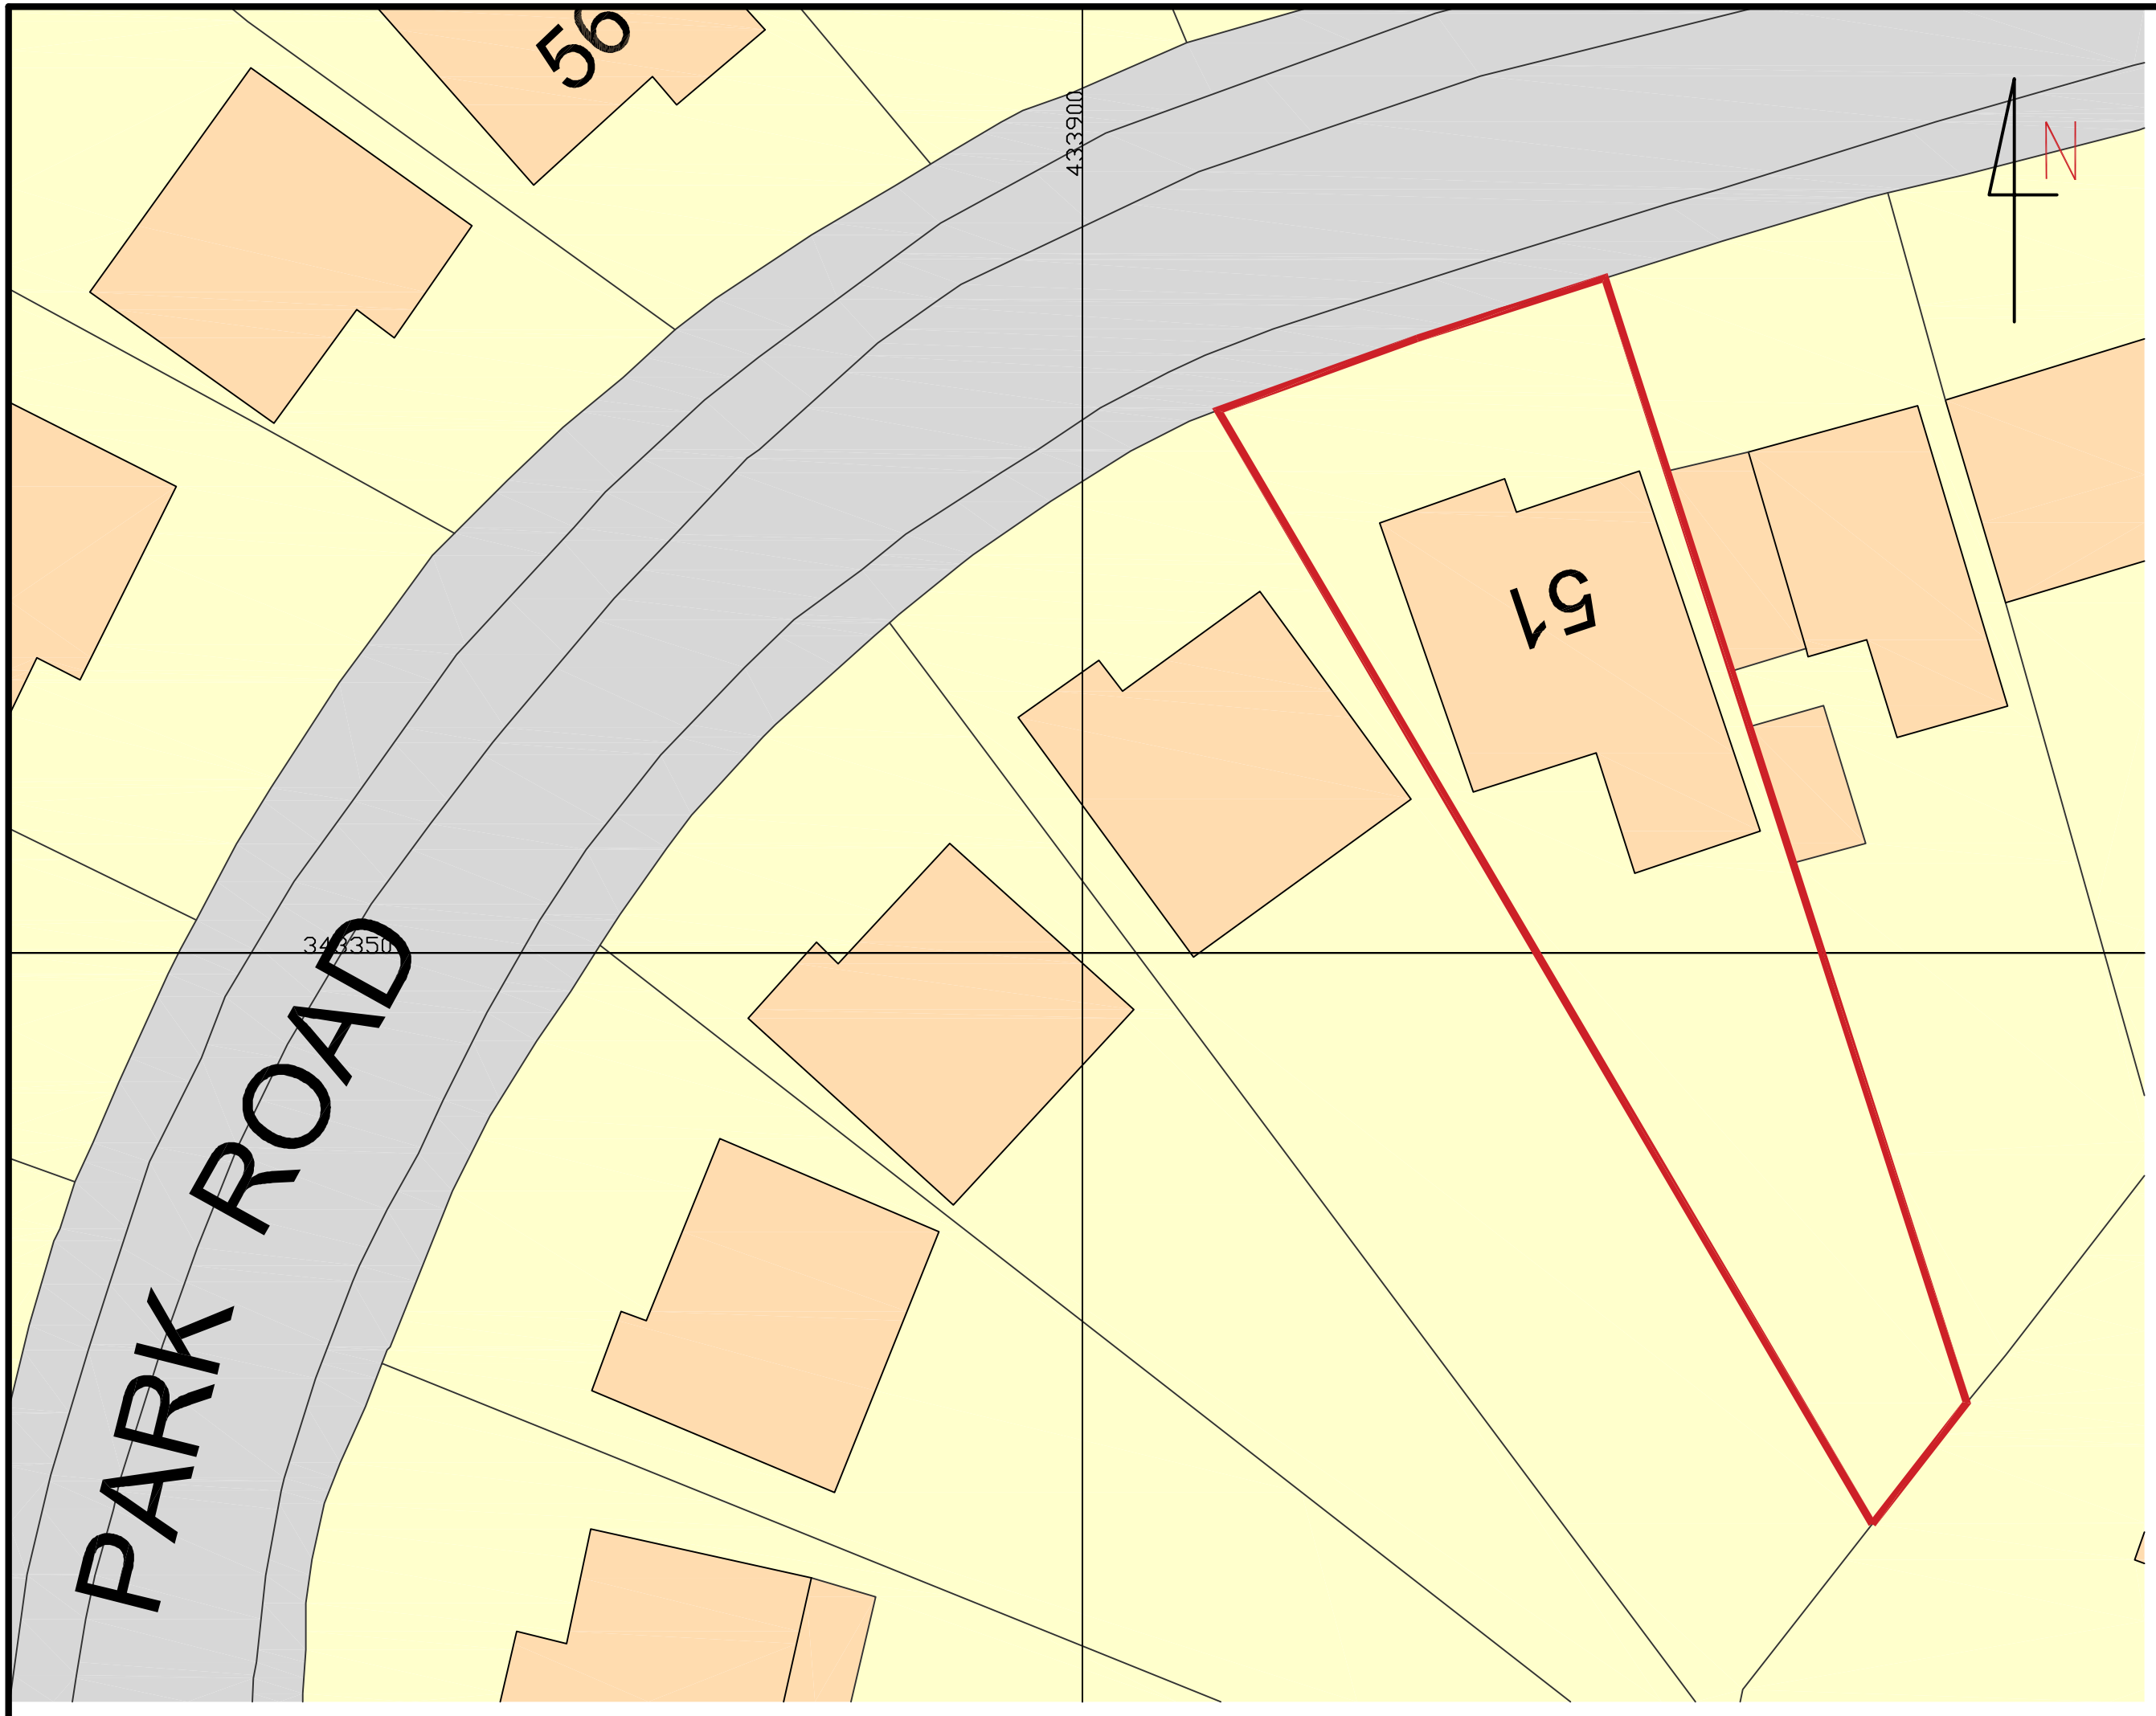


A3

0 10 20 30 40

Millimetres At Original Drawing Size

General Notes

1. DO NOT SCALE.

2. This drawing is to be read in conjunction with all other relevant drawings and details.

3. Should there be any conflict between the details indicated on this drawing and those indicated on other drawings the Engineer should be informed PRIOR to construction on site.

4. Until technical approval has been obtained from the relevant Authority, it should be understood that all drawings issued are Preliminary and NOT for construction. Should the contractor commence site work prior to such approval being given, it is entirely at his own risk.

5. All dimensions are in millimetres unless otherwise stated.

6. The BSP Hazard Identification and Risk Assessment information for this project must be reviewed and understood by the contractor PRIOR to the commencement of any works on site.

Rev.	Description	Date.	Drawn	Appr.

Drawing Status: Sketch

Client: Monika Anszperger

Project Title: 51 Park Road Duffield

Drawing Title: Plan 1:200

Drawn By: MA	Checked By:	Scale:	1:500
Project Engineer:	Approved By:	Date:	DEc.17
Drawing Number: SK-010		Revision:	