
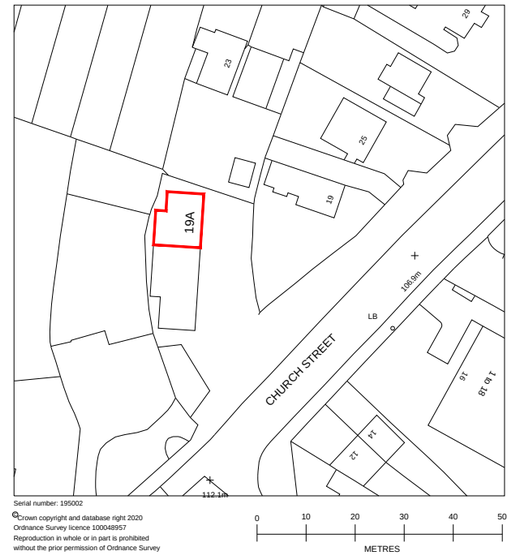


LOCATION PLAN
1:1250@A3

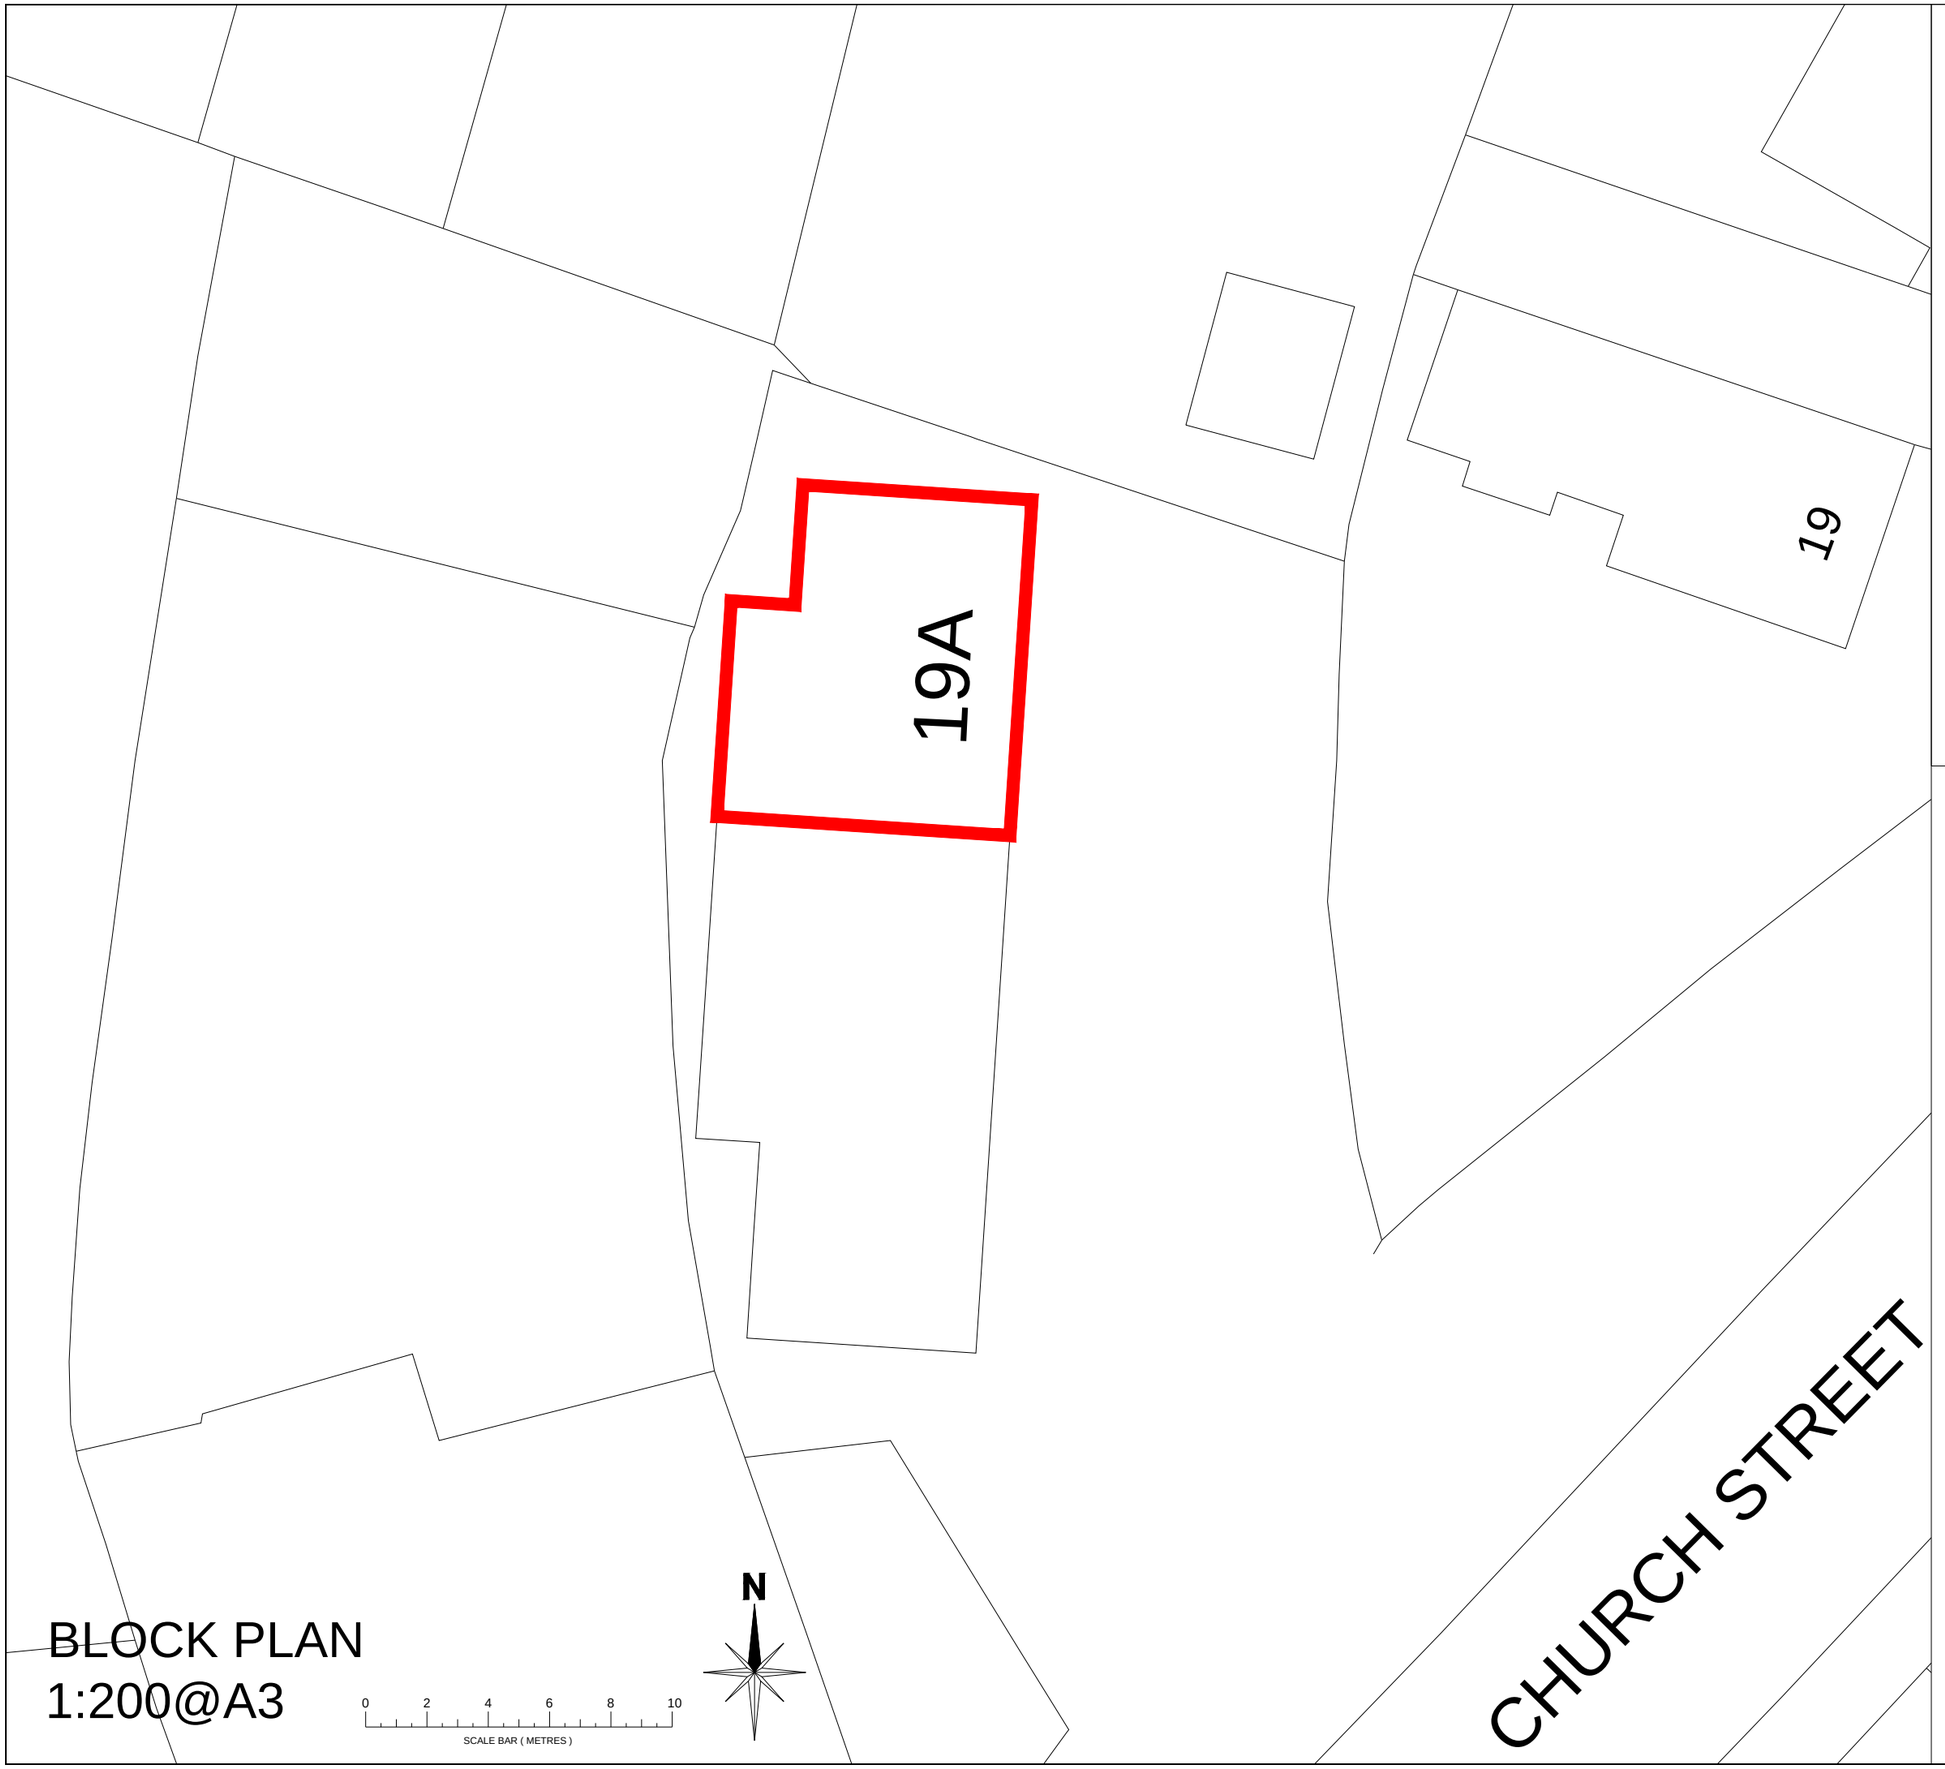

BLOCK PLAN
1:200@A3

REV	AMENDMENT	DATE	CHKD

MA DESIGN
MARTIN ANTHONY DESIGN LIMITED

CLIENT
-

PROJECT
19A CHURCH STREET
HEANOR
DERBYSHIRE
DE75 7AH

DRAWING TITLE
LOCATION & BLOCK PLAN

SCALE	DRAWN BY	CHECKED	DATE
1:200@A3 1:1250@A3	MAS	-	OCT'20

DRAWING NUMBER	REVISION
20071-01	-