

PROPOSED ELEVATIONS SCALE 1:100@a3 173 Ashbourne Road Turnditch Belper, Derbys DE56 2LH, PAGE 4 12.10.2020

1m 10m

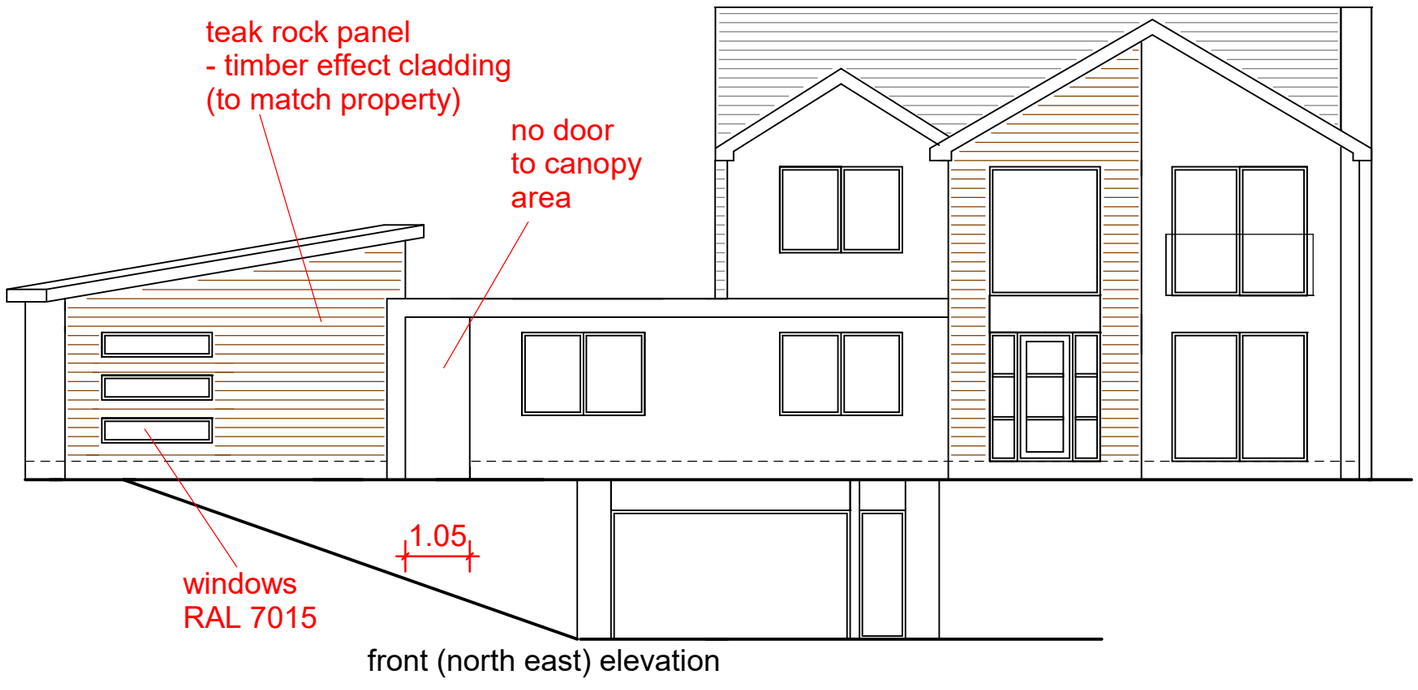


front (north east) elevation

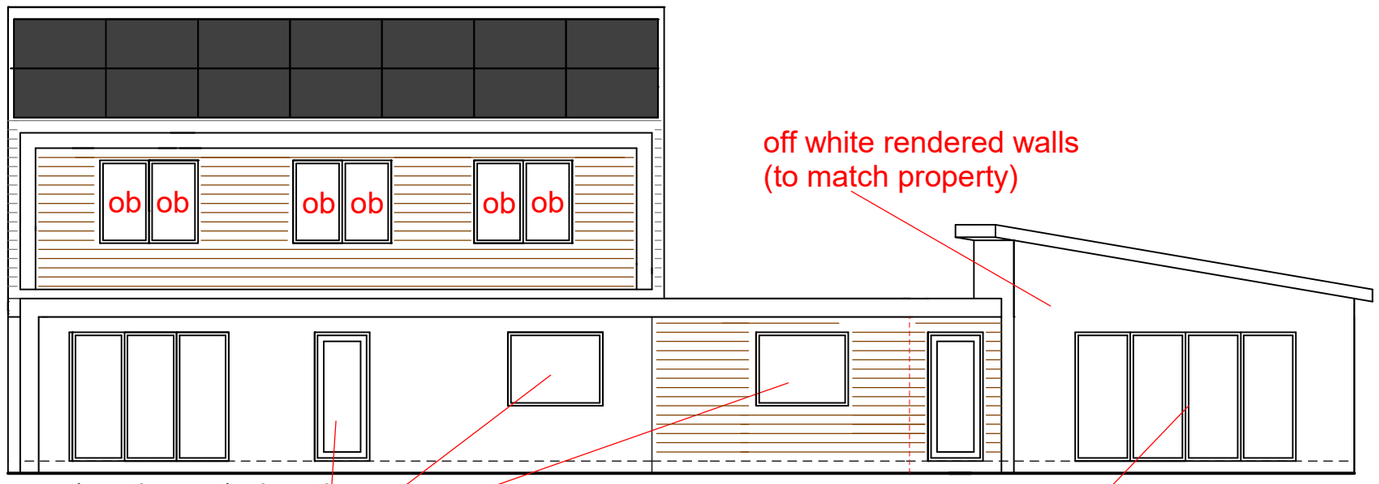


rear (south west) elevation

1m 10m

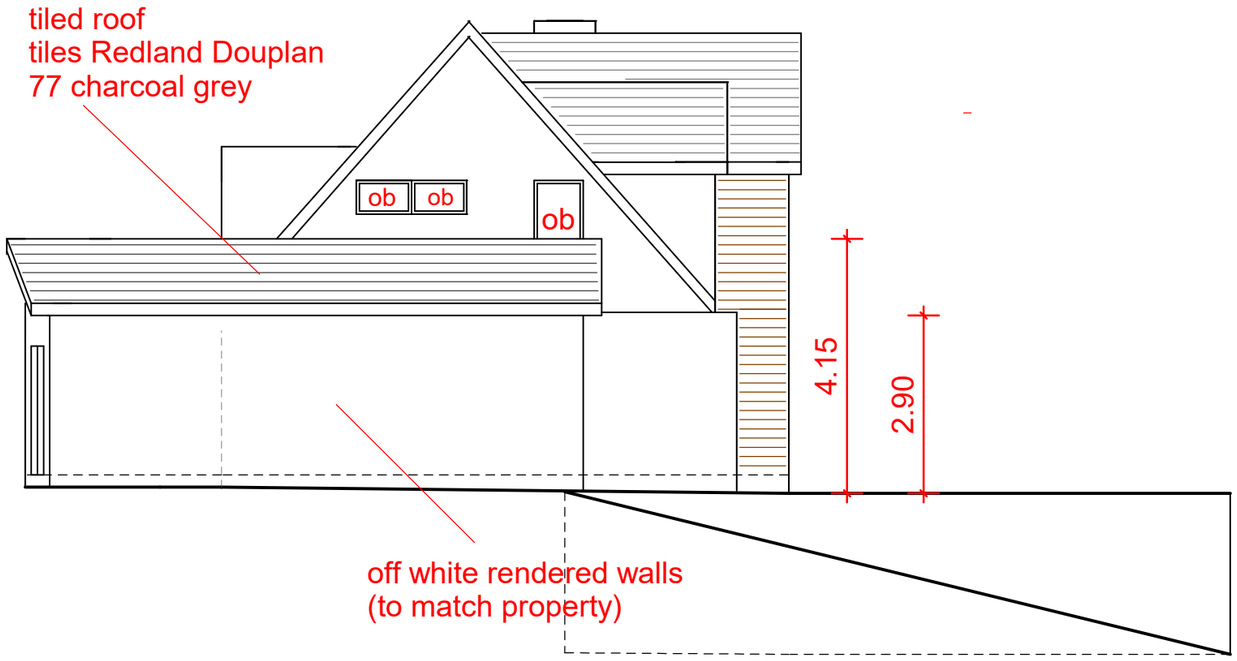


left (south east) elevation

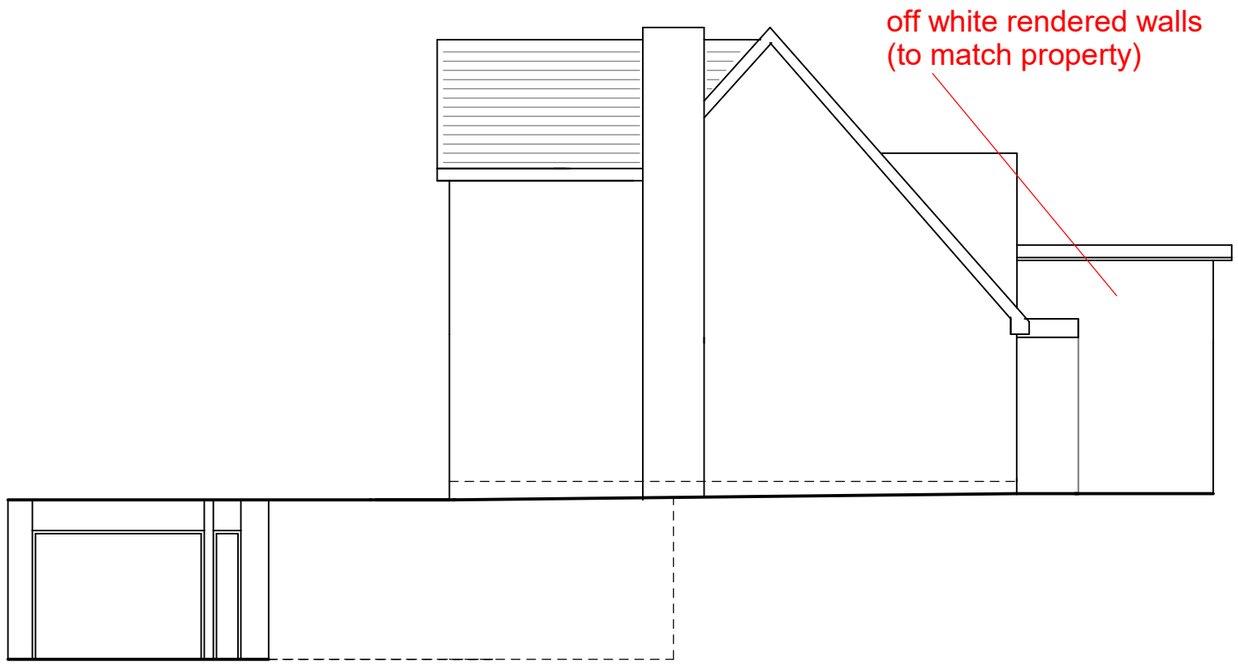

right (north west) elevation


1m 10m

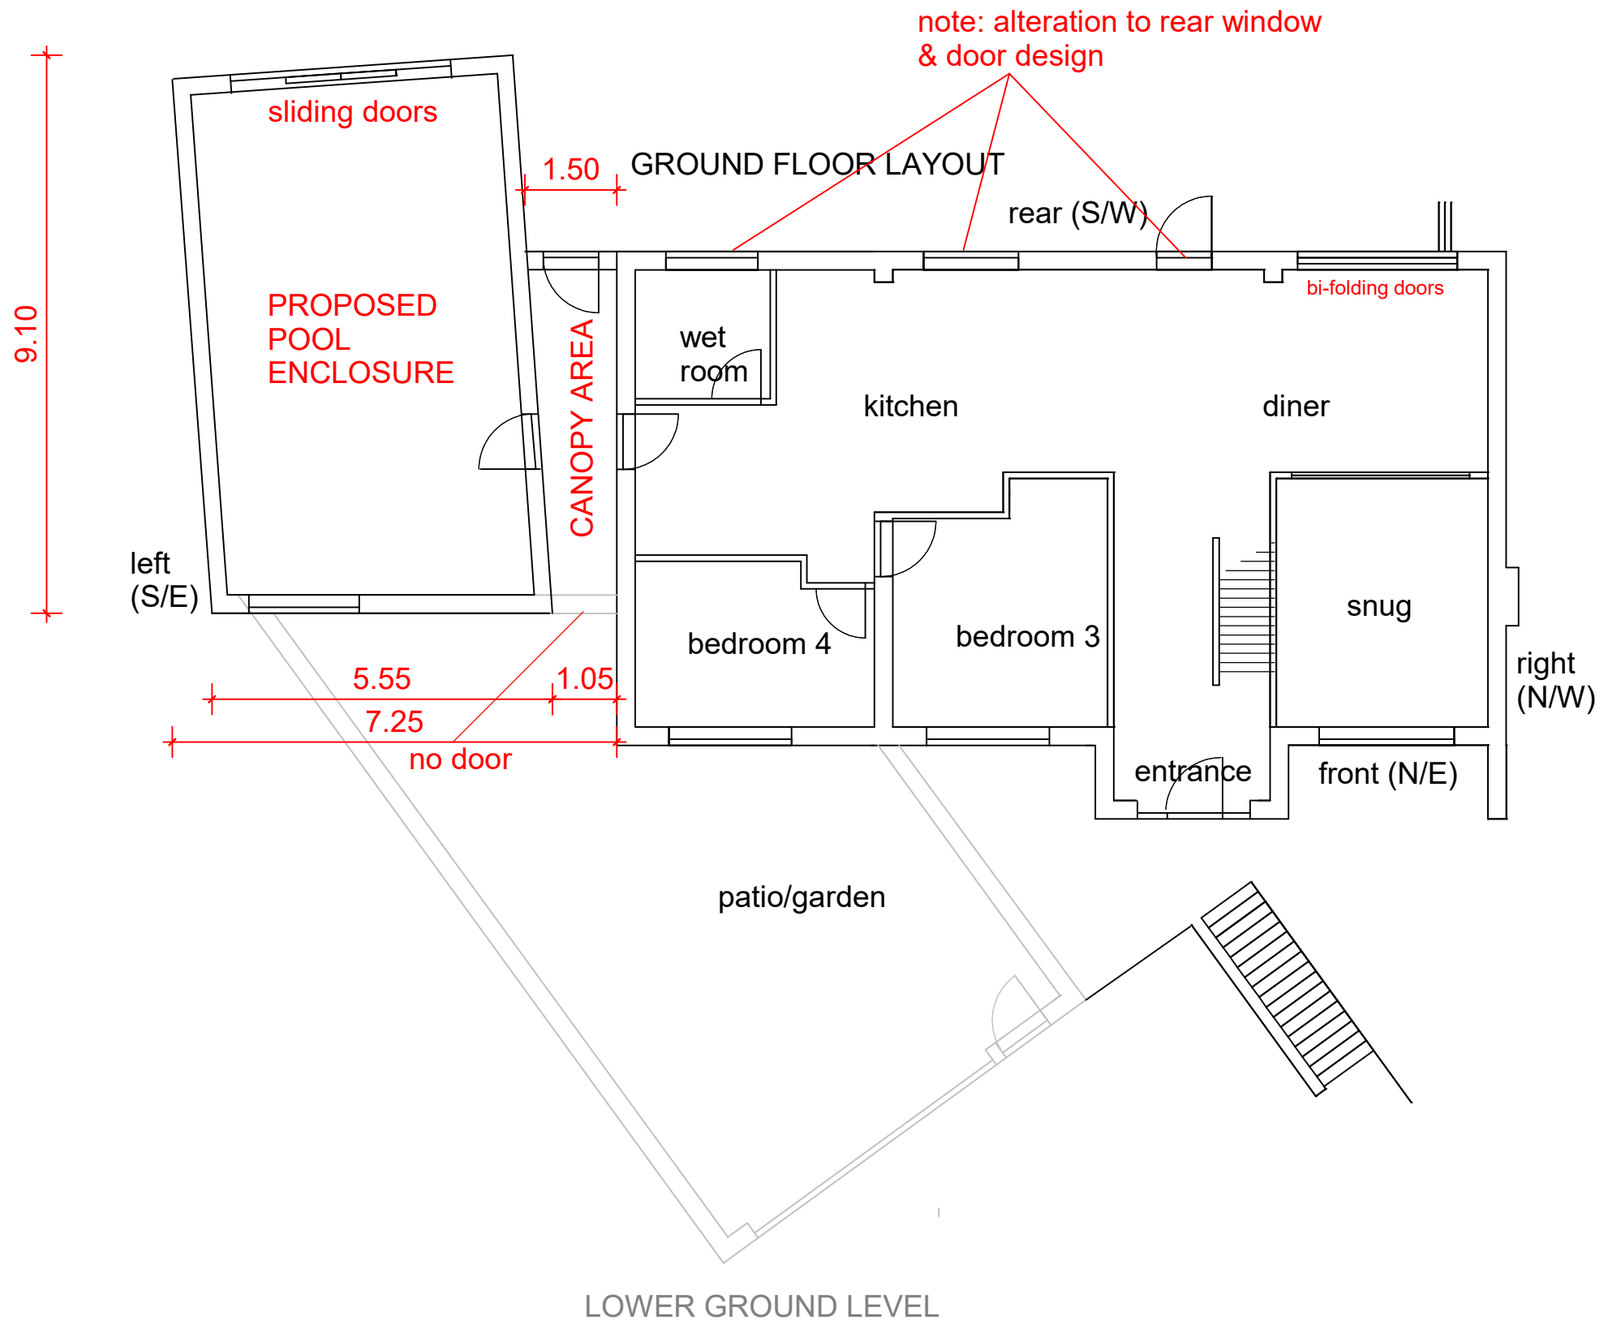

LOWER GROUND LEVEL

PROPOSED ROOF PLAN SCALE 1:100@a3 173 Ashbourne Road Turnditch Belper, Derbys DE56 2LH, PAGE 7 date 12.10.2020

1m 10m

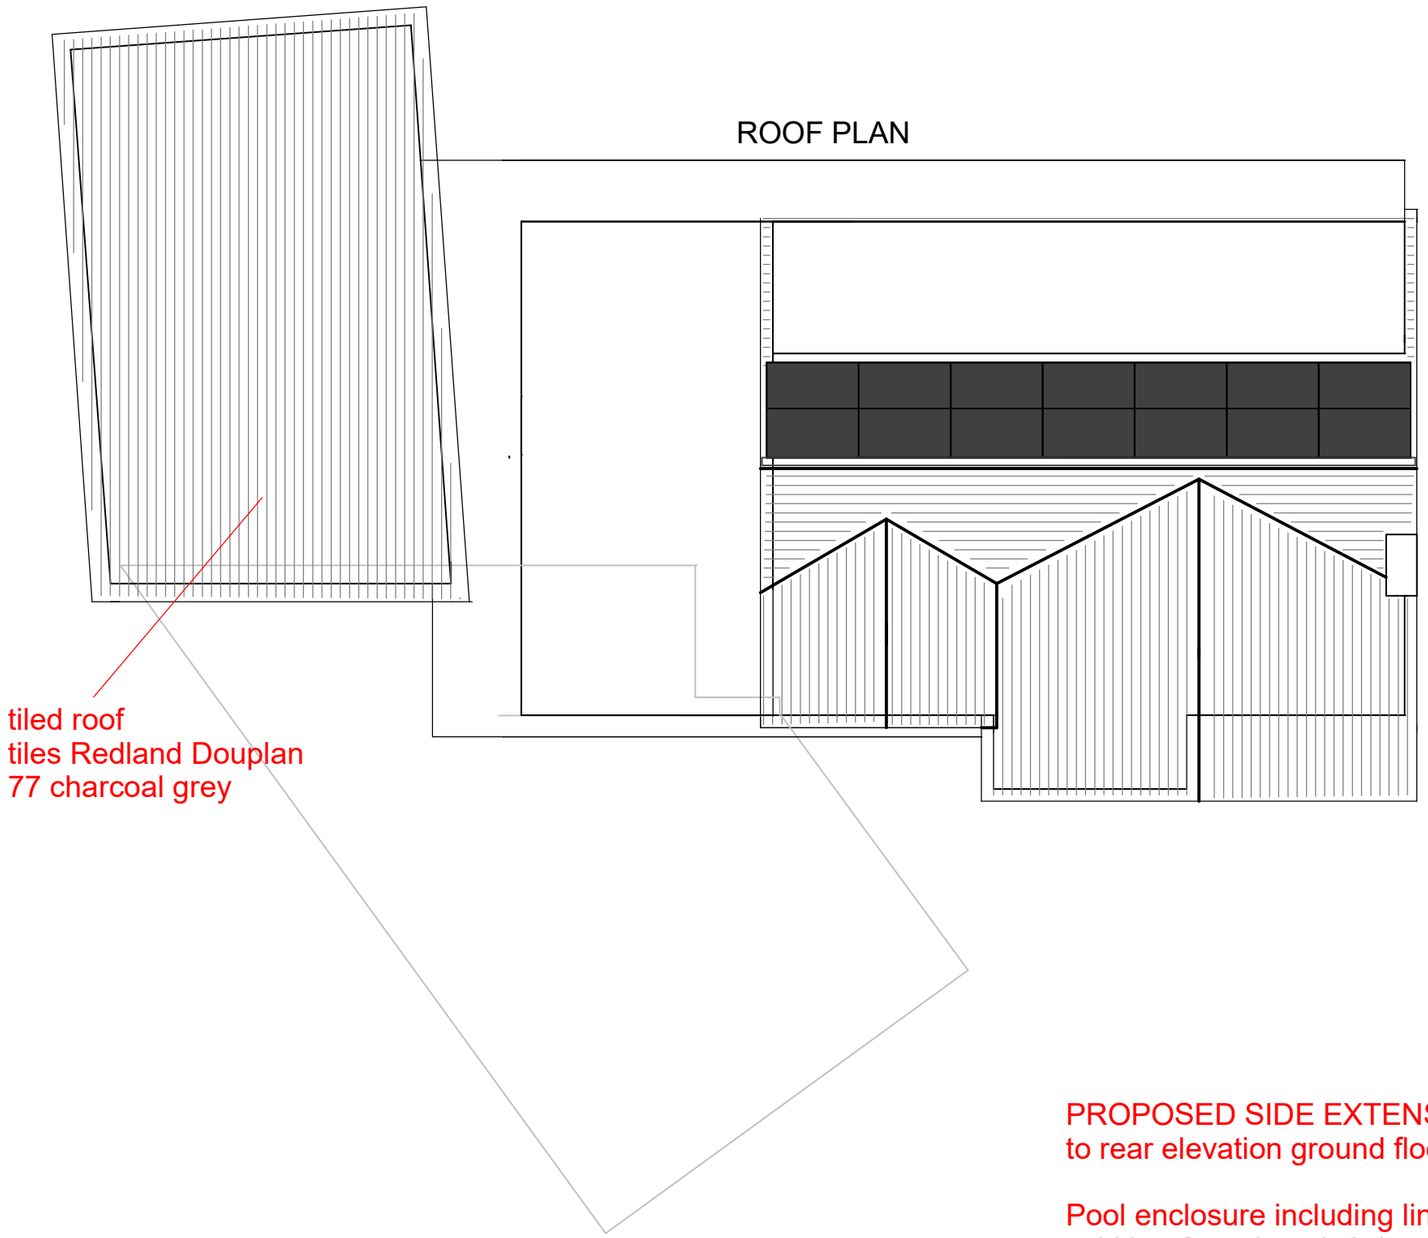

PROPOSED SIDE EXTENSION (pool enclosure) inc alteration
to rear elevation ground floor window & door design

Pool enclosure including linked canopy
-width 7.25m, length 9.1m, hgt to eaves 2.9m, hgt to ridge 4.15m
walls rendered off white to match property, walls part teak rock panel (timber effect cladding) to match property, windows & sliding doors aluminium RAL 7015 to match property, roof tiled, redland douplain 77 charcoal grey to match property

access via drive ie materials etc, drainage to existing gully, boundary fence/hedge & walls hgt to remain same