

SECTION A-A SCALE 1:20

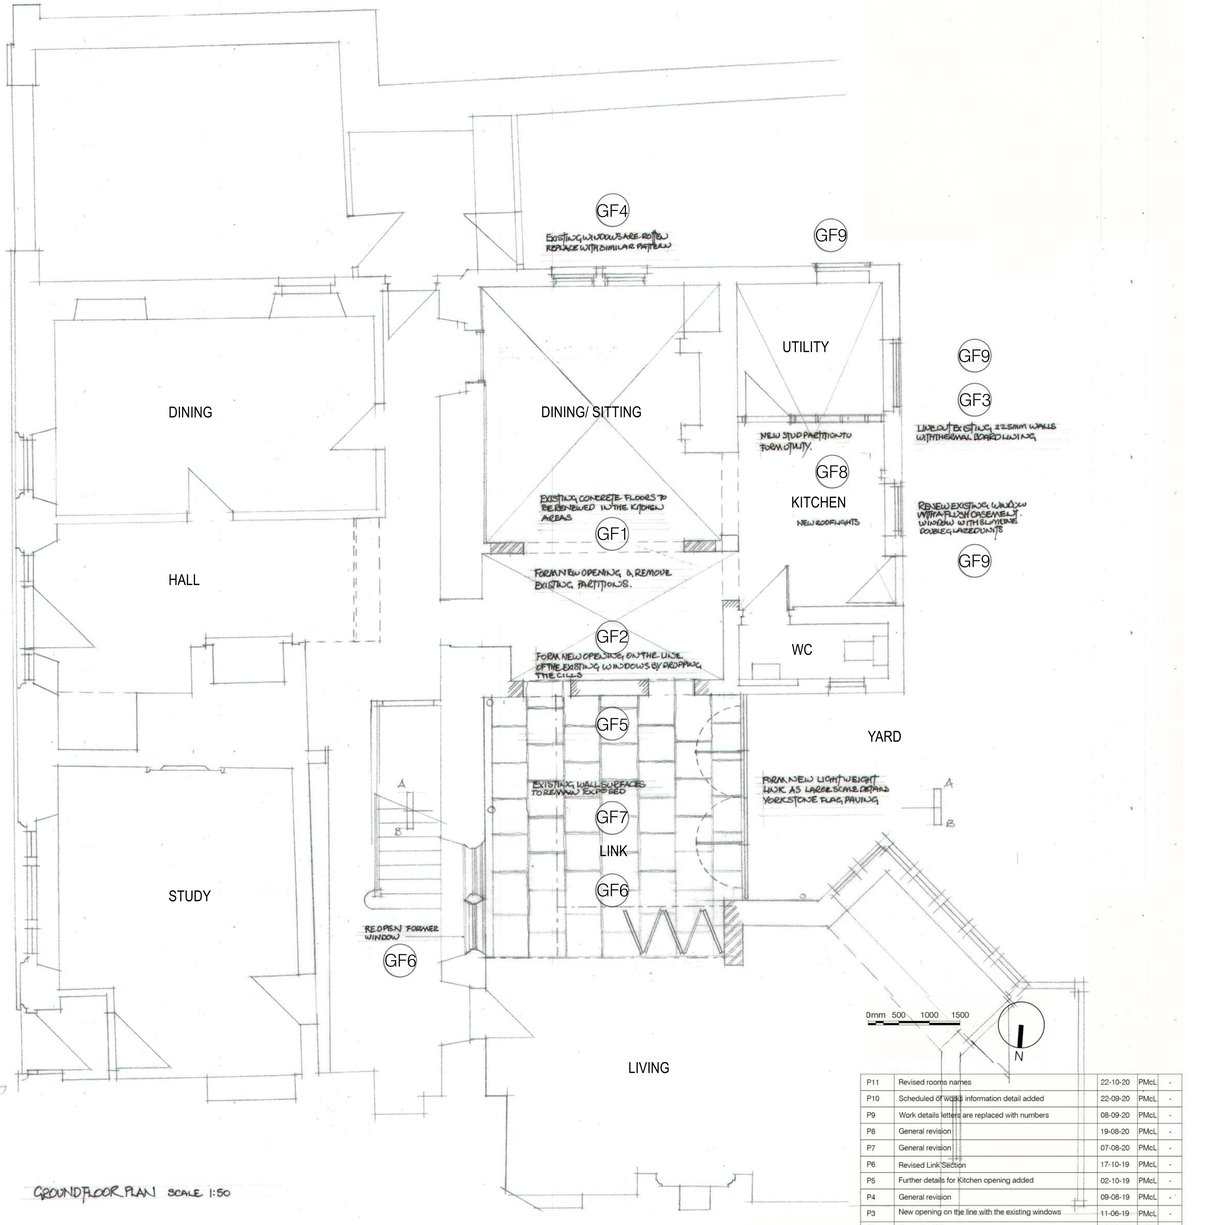

GROUND FLOOR PLAN SCALE 1:50

SCHEDULE OF WORKS

WORKS GF1 Removal of wall section to kitchen to create a new opening.
GF2 Removal of walls and fixtures and fittings to scullery.
GF3 Line out existing walls internally with thermal boarding.
GF4 Replacement like-for-like pair of sash windows and secondary glazing inserted.
GF5 Creation of doorway in existing window opening to north wall of the kitchen, by lowering sill to floor level but retaining width.
GF6 Creation of doorway in south wall of living room, matching width of existing opening and new glazed doors & reopen former window.
GF7 Construction of lightweight glazed link with lead roll flat roof and central roof light in slim, black aluminium frame.
GF8 New stud wall partition to form Utility room.
GF9 Renew existing window tith flush casement with slimline double glazed unit system.

Rev.	Description	Date	By	Chk'd
P11	Revised rooms names	22-10-20	PMcL	-
P10	Scheduled of works information detail added	22-09-20	PMcL	-
P9	Work details letters are replaced with numbers	08-09-20	PMcL	-
P8	General revision	19-08-20	PMcL	-
P7	General revision	07-08-20	PMcL	-
P6	Revised Link Section	17-10-19	PMcL	-
P5	Further details for Kitchen opening added	02-10-19	PMcL	-
P4	General revision	09-08-19	PMcL	-
P3	New opening on the line with the existing windows	11-06-19	PMcL	-
P2	General revision	19-11-18	PMcL	-
P1	First Issue	14-11-18	PMcL	-

MATTHEW MONTAGUE ARCHITECTS
The Cheese Factory . Longford Lane . Longford . Ashbourne . Derbyshire . DE6 3DT
Tel: 01335 330510 . info@matthewmontague.co.uk . www.matthewmontague.co.uk

The Gables, Town Street Duffield, Derbyshire

Ground Floor Plan

MMA PROJECT REF	SCALES	PAPER SIZE	DRAWN BY
1756	1:50, 1:20	A1	PMc

PROJECT	ORIGINATOR	ZONE	LEVEL	TYPE	ROLE	NUMBER
GAL	MMA	Z0	ZZ	DR	A	02005

STATUS	SUITABILITY DESCRIPTION
D5	ISSUED FOR PLANNING

REVISION	REVISION DESCRIPTION
P11	PRELIMINARY

This document is copyright of Matthew Montague Architects. If in doubt ASK. Drawing measurements shall not be obtained by scaling. Verify all dimensions prior to construction. Immediately report any discrepancies on this document to the Architect. This document shall be read in conjunction with associated models, specifications and related consultant's documents.