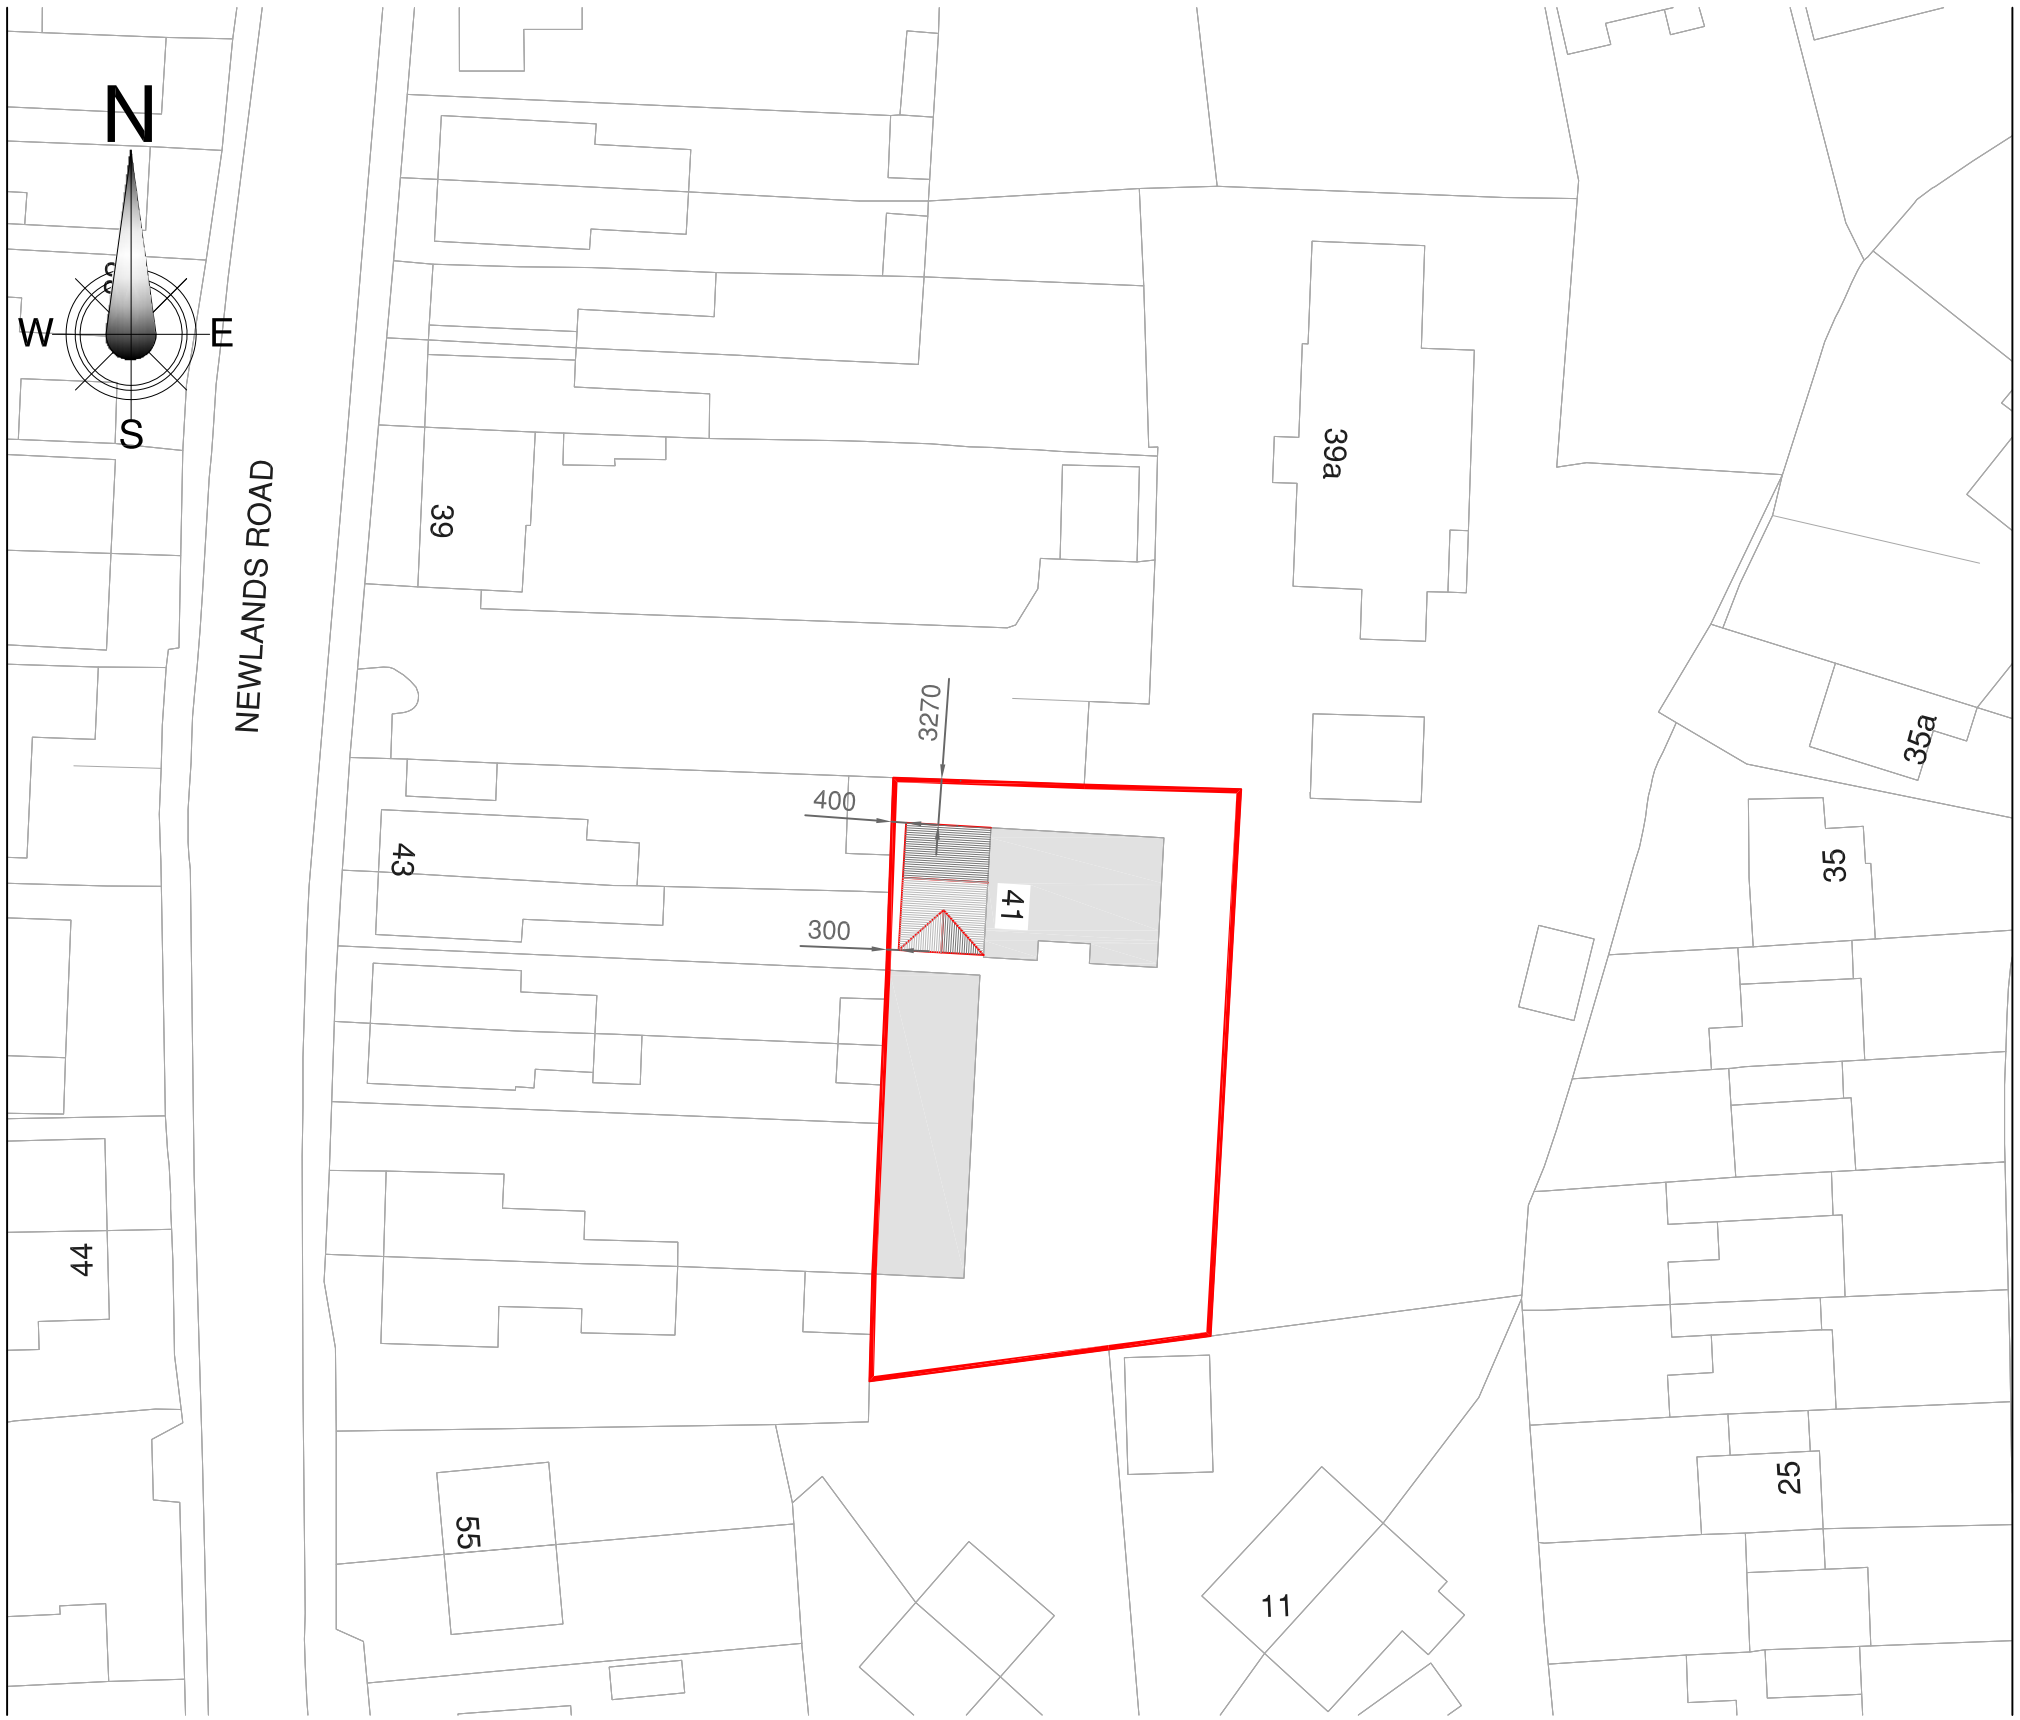


© copyright

Project	PROPOSED EXTENSION & ALTERATIONS, 41, NEWLANDS ROAD, RIDDINGS, DERBYSHIRE.
Drawing Title	BLOCK PLAN.

H M CHAMBERS & PARTNERS
consulting civil and structural engineers
41a,Derby Road, Heanor,
Derbyshire. DE75 7QG.
ace consultancy engineering business environment

Date	October 2020
Scale	1:500 @ A3
Drawing No.	N7876-101