


Front Elevation (AS EXISTING)



Front Elevation (AS PROPOSED)

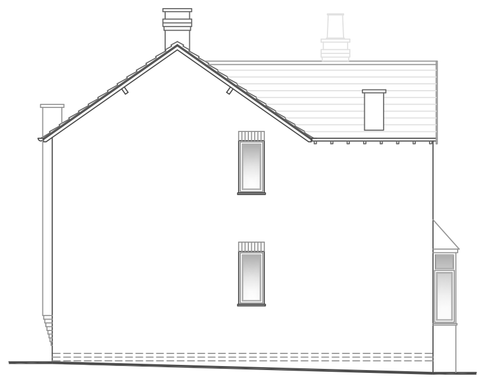

R. H. S. Elevation (AS EXISTING)




R. H. S. Elevation (AS PROPOSED)




Rear Elevation (AS EXISTING)




Rear Elevation (AS PROPOSED)

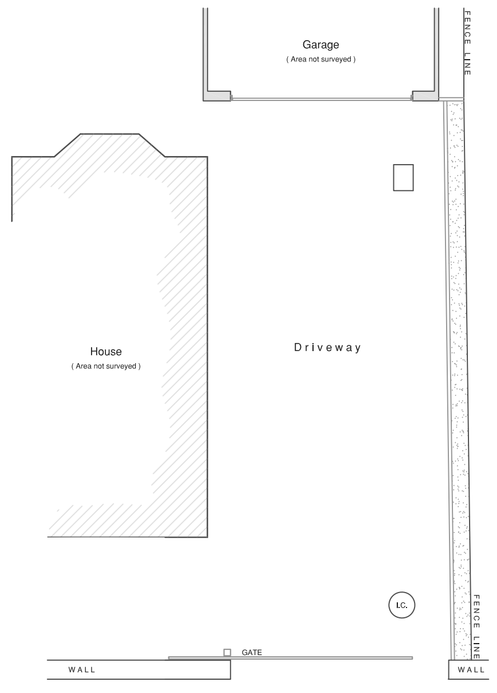


Part Plan at Ground Floor Level (AS EXISTING)

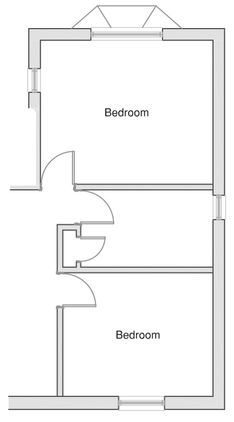

Part Plan at First Floor Level (AS EXISTING)

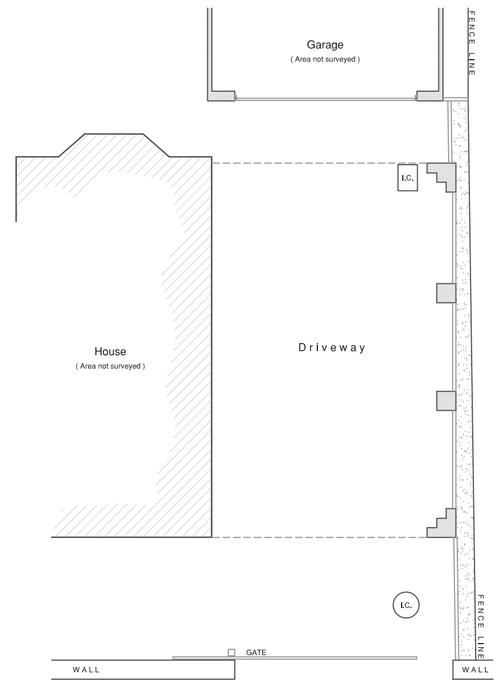

Part Plan at Ground Floor Level (AS PROPOSED)

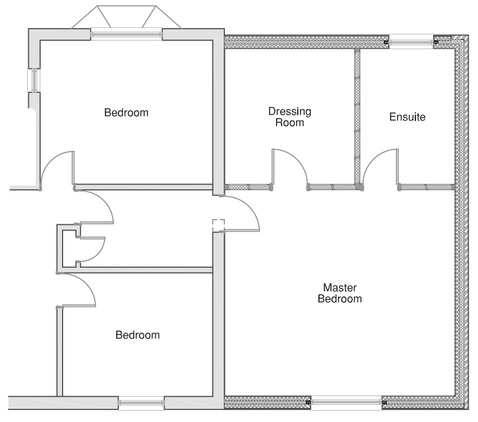

Part Plan at First Floor Level (AS PROPOSED)

© copyright

NOTES

1. No dimensions to be scaled from this drawing.
2. This drawing is to be read in conjunction with all relevant Architect's and Engineer's drawings.

0 10

Scale 1:100 Metres

Rev.	Date	Amendments	Initials

MR. R. GREENFIELD

Project

Proposed Extension & Alterations
41, Newlands Road,
Riddings,
Derbyshire.

Drawing Title

LAYOUTS AND ELEVATIONS AS EXISTING AND PROPOSED.

H M CHAMBERS & PARTNERS
consulting civil and structural engineers
41a Derby Road , Heanor
Derbyshire. DE75 7QG
Telephone [01773] 718994

Date	Drawing No.
October 2020	N7876-01
Scale 1:100 @ A1	