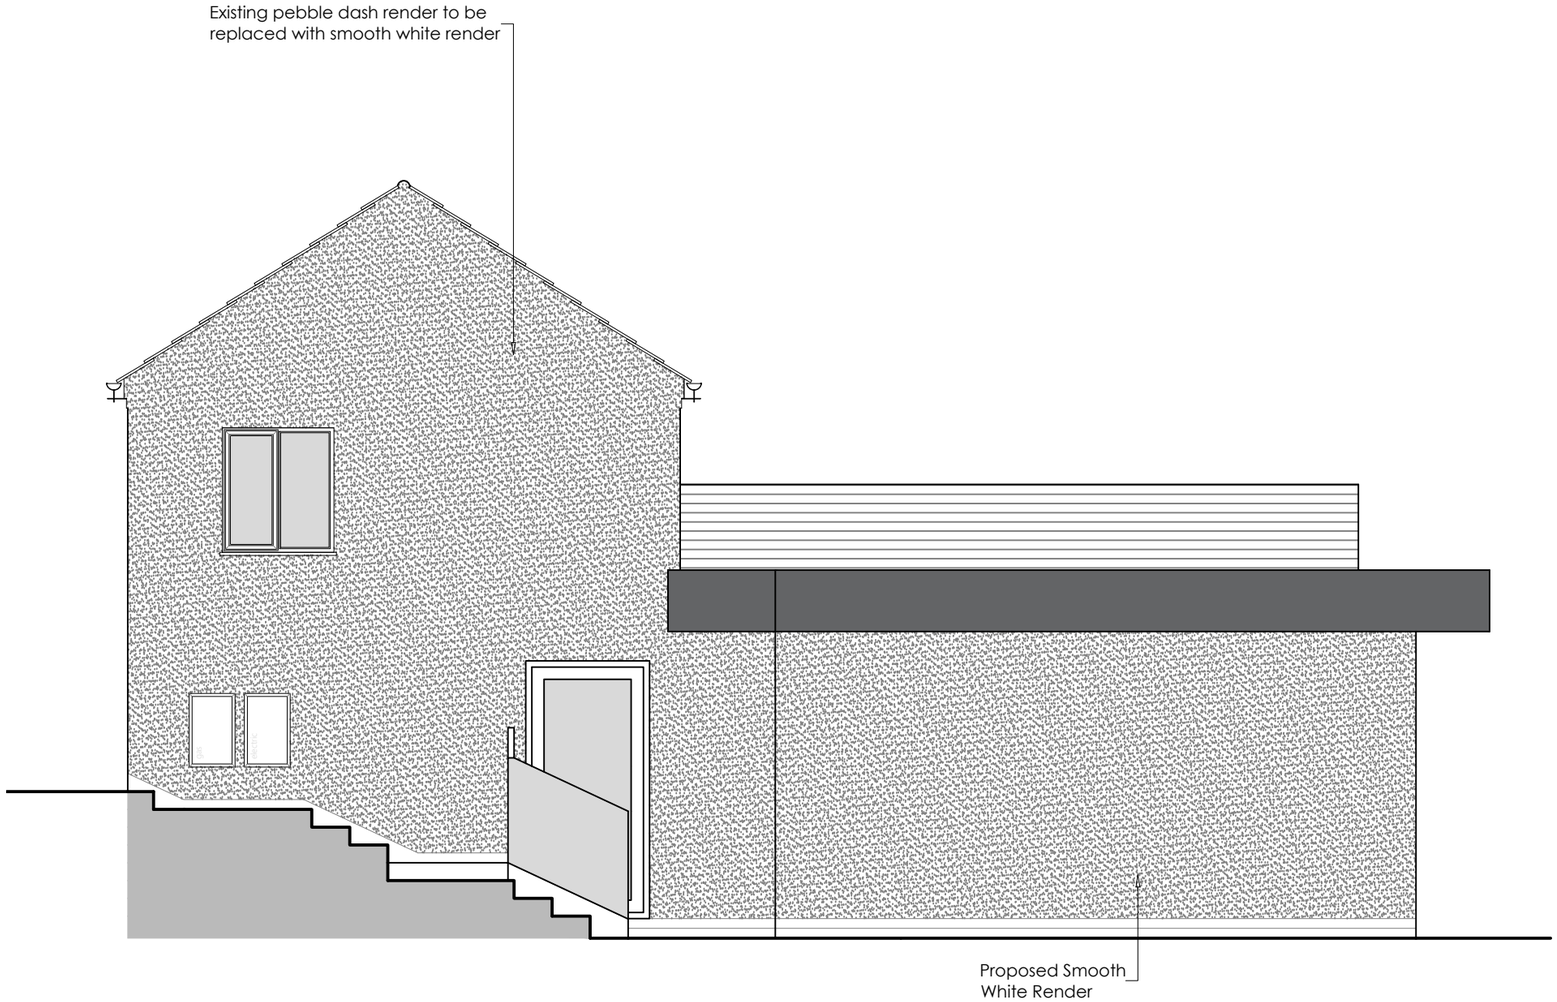


Side Elevation

NOTES:
All works to be carried out in accordance with the current Building Regulations, British Standards and Codes of Practice and to the satisfaction of the Local Authority Building Inspector.

All dimensions are to be checked on site prior to the commencement of the works.
Any discrepancies to be reported prior to the commencement of the relevant works.
Do not scale off this drawing.

Actual Size.
0 20mm

REV:	DATE:	DESCRIPTION:	BY:

COVEST ARCHITECTURE

Covest Architecture
40 Roe Hill,Woodborough
Nottingham NG14 6DS

Telephone : 0115 882 6570
Email : Abellingham@covest.co.uk
Website : www.covest.co.uk

PROJECT: Internal Alterations & Extention
DRAWING TITLE: Proposed Side Elevation
CLIENT: Lizzie Briggs
DATE: 23/10/2020 SCALE: 1:50 FORMAT: A3

PROJECT ADDRESS: 16 Main Road, Pye Bridge, Alfreton, DE55 4NW

DRAWN : AT
CHECKED:
APPROVED:

DRG NO: P / 008

REVISION: