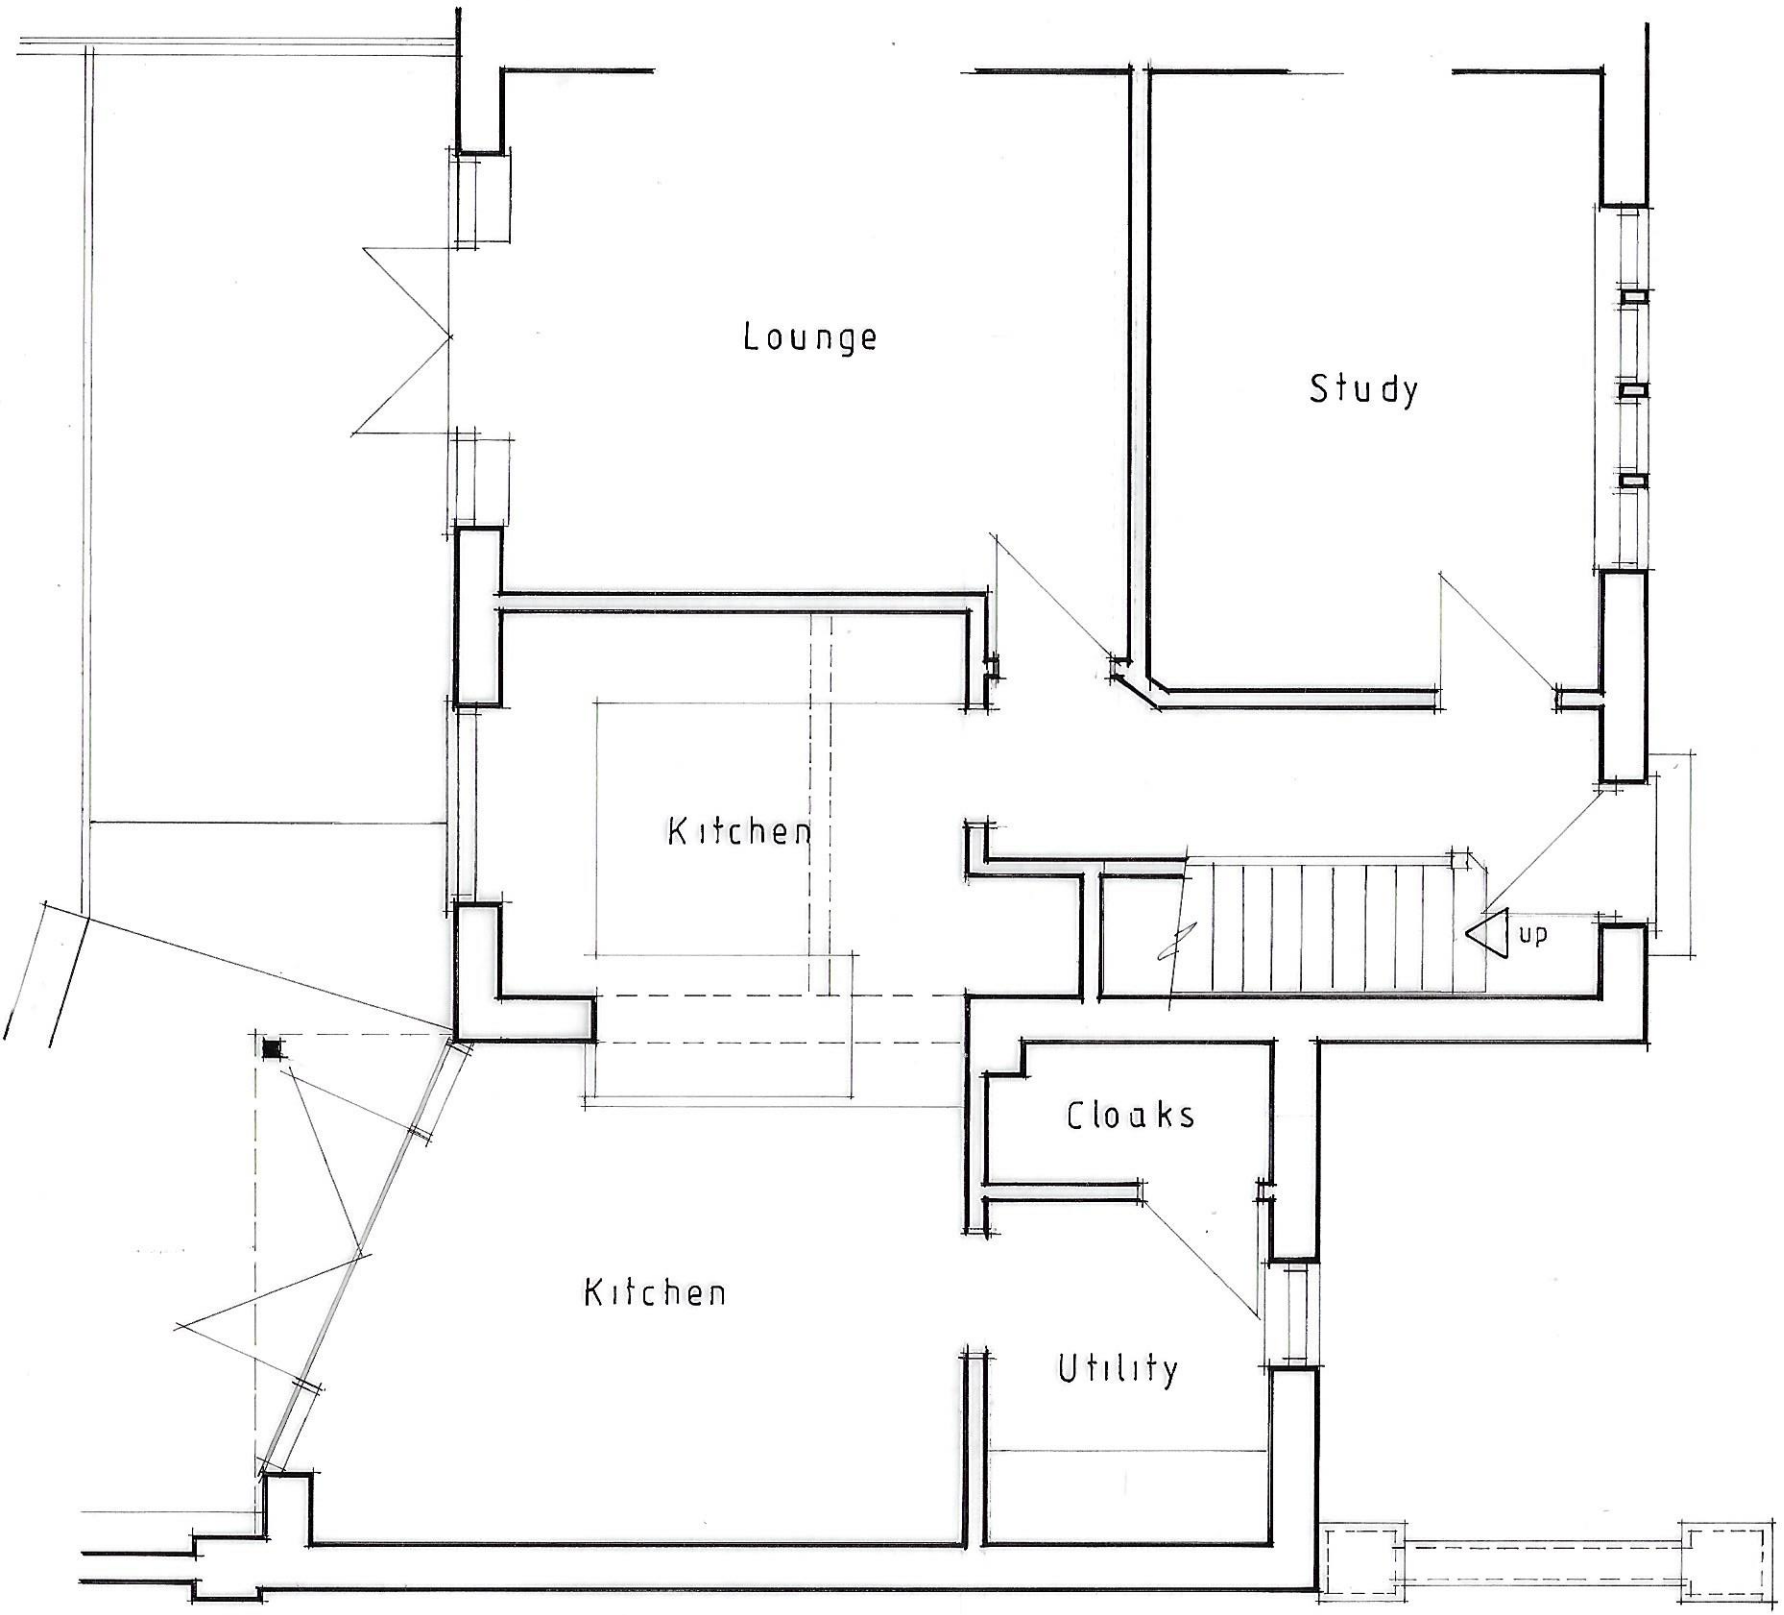

GROUND FLOOR PLAN

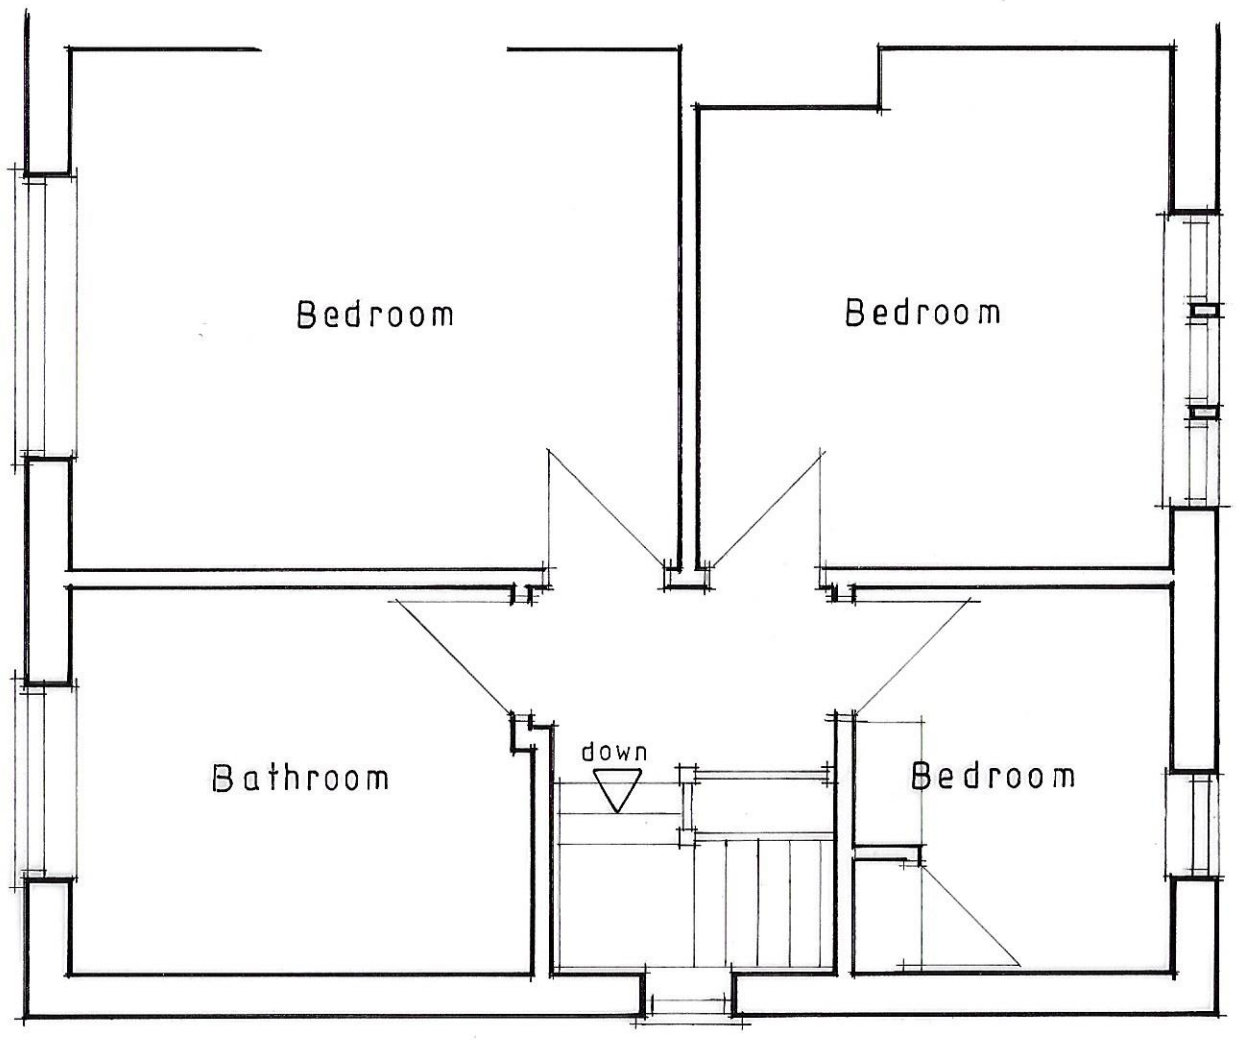

FIRST FLOOR PLAN

e austin
planning & building services

'Blue Horizon'
Main Road
Higham
Derbyshire DE55 6EH
Telephone 01773 835304
E-mail ernieaustin1942@hotmail.com

PROPOSED ALTERATIONS & EXTENSION TO 5 DERBY ROAD, ALFRETON

Scale 1/50 at A3
Drwg. No. BJA/DRA/1