This drawing is copyright and issued in confidence. It must not be copied, used or disclosed, in whole or in part, to third parties without written permission. It remains the property of JSA Design Group Ltd whose registered office is Sadler Bridge Studios, Bold Lane, Derby, DE1 3NT and must be returned on request.

NOTES:

1. ALL DIMENSIONS ARE IN MILLIMETERS UNLESS STATED OTHERWISE
2. DO NOT SCALE FROM THIS DRAWING. WORK FROM DIMENSIONS ONLY
3. THIS DRAWING IS TO BE READ IN CONJUNCTION WITH ALL RELEVANT PROJECT DOCUMENTS, ALONG WITH ANY DESIGNS PREPARED BY SPECIALIST SUB-CONTRACTORS AND DESIGNERS
4. ANY DISCREPANCIES ENCOUNTERED ON SITE ARE TO BE REPORTED TO THE ARCHITECT IMMEDIATELY

REVISION NOTES:

REV	DATE	DRAWN	CH'CKED	DESCRIPTION
A	24.09.20	CJW	GR	UPDATED TO NEW HOUSE-TYPE
B	21.10.20	CJW	--	UPDATED TO NEW HOUSE-TYPE

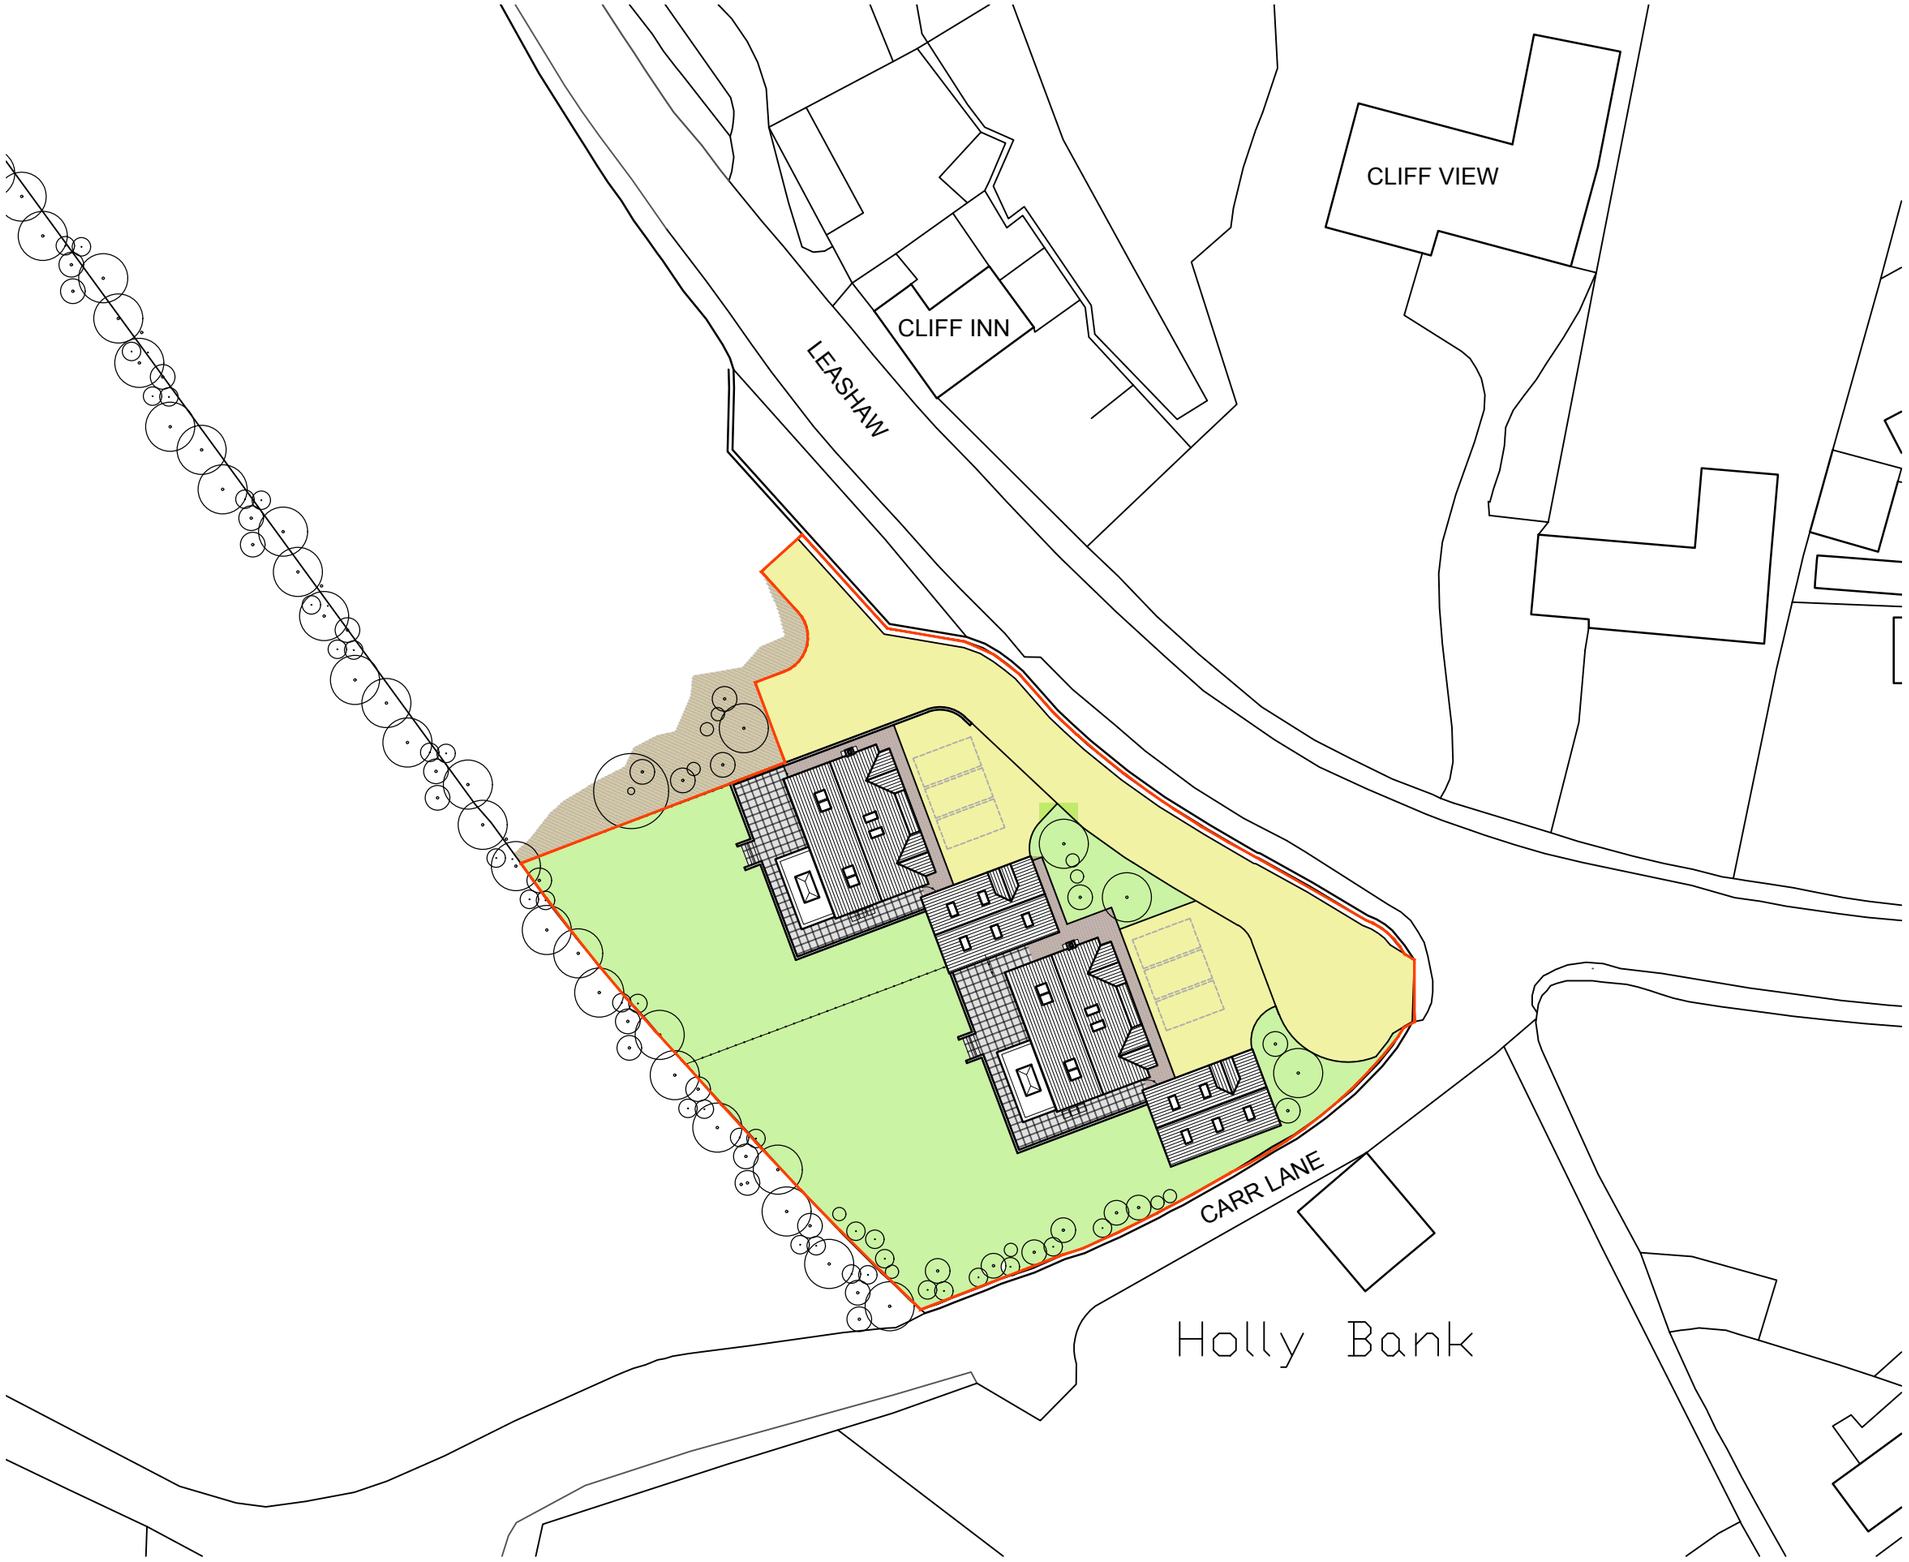

JSA | ARCHITECTS
DIFFERENT. BY DESIGN.
01332 460044 hello@jsa.design www.jsa.design

CLIENT.
DAVID ASHLEY DEVELOPMENTS

PROJECT TITLE.
LAND OPP; CLIFF INN, TOWN END, CRICH, DE4 5DP

DRAWING TITLE.
PROPOSED SITE LAYOUT

SCALE.	SHEET SIZE.	DRAWN.	CHECKED.
1:500	A3	CJW	GR

PROJECT REF.	DRAWING NO.	REV.
A20-019	**103**	**B**

DATE.	STATUS.
SEPTEMBER 2020	PLANNING