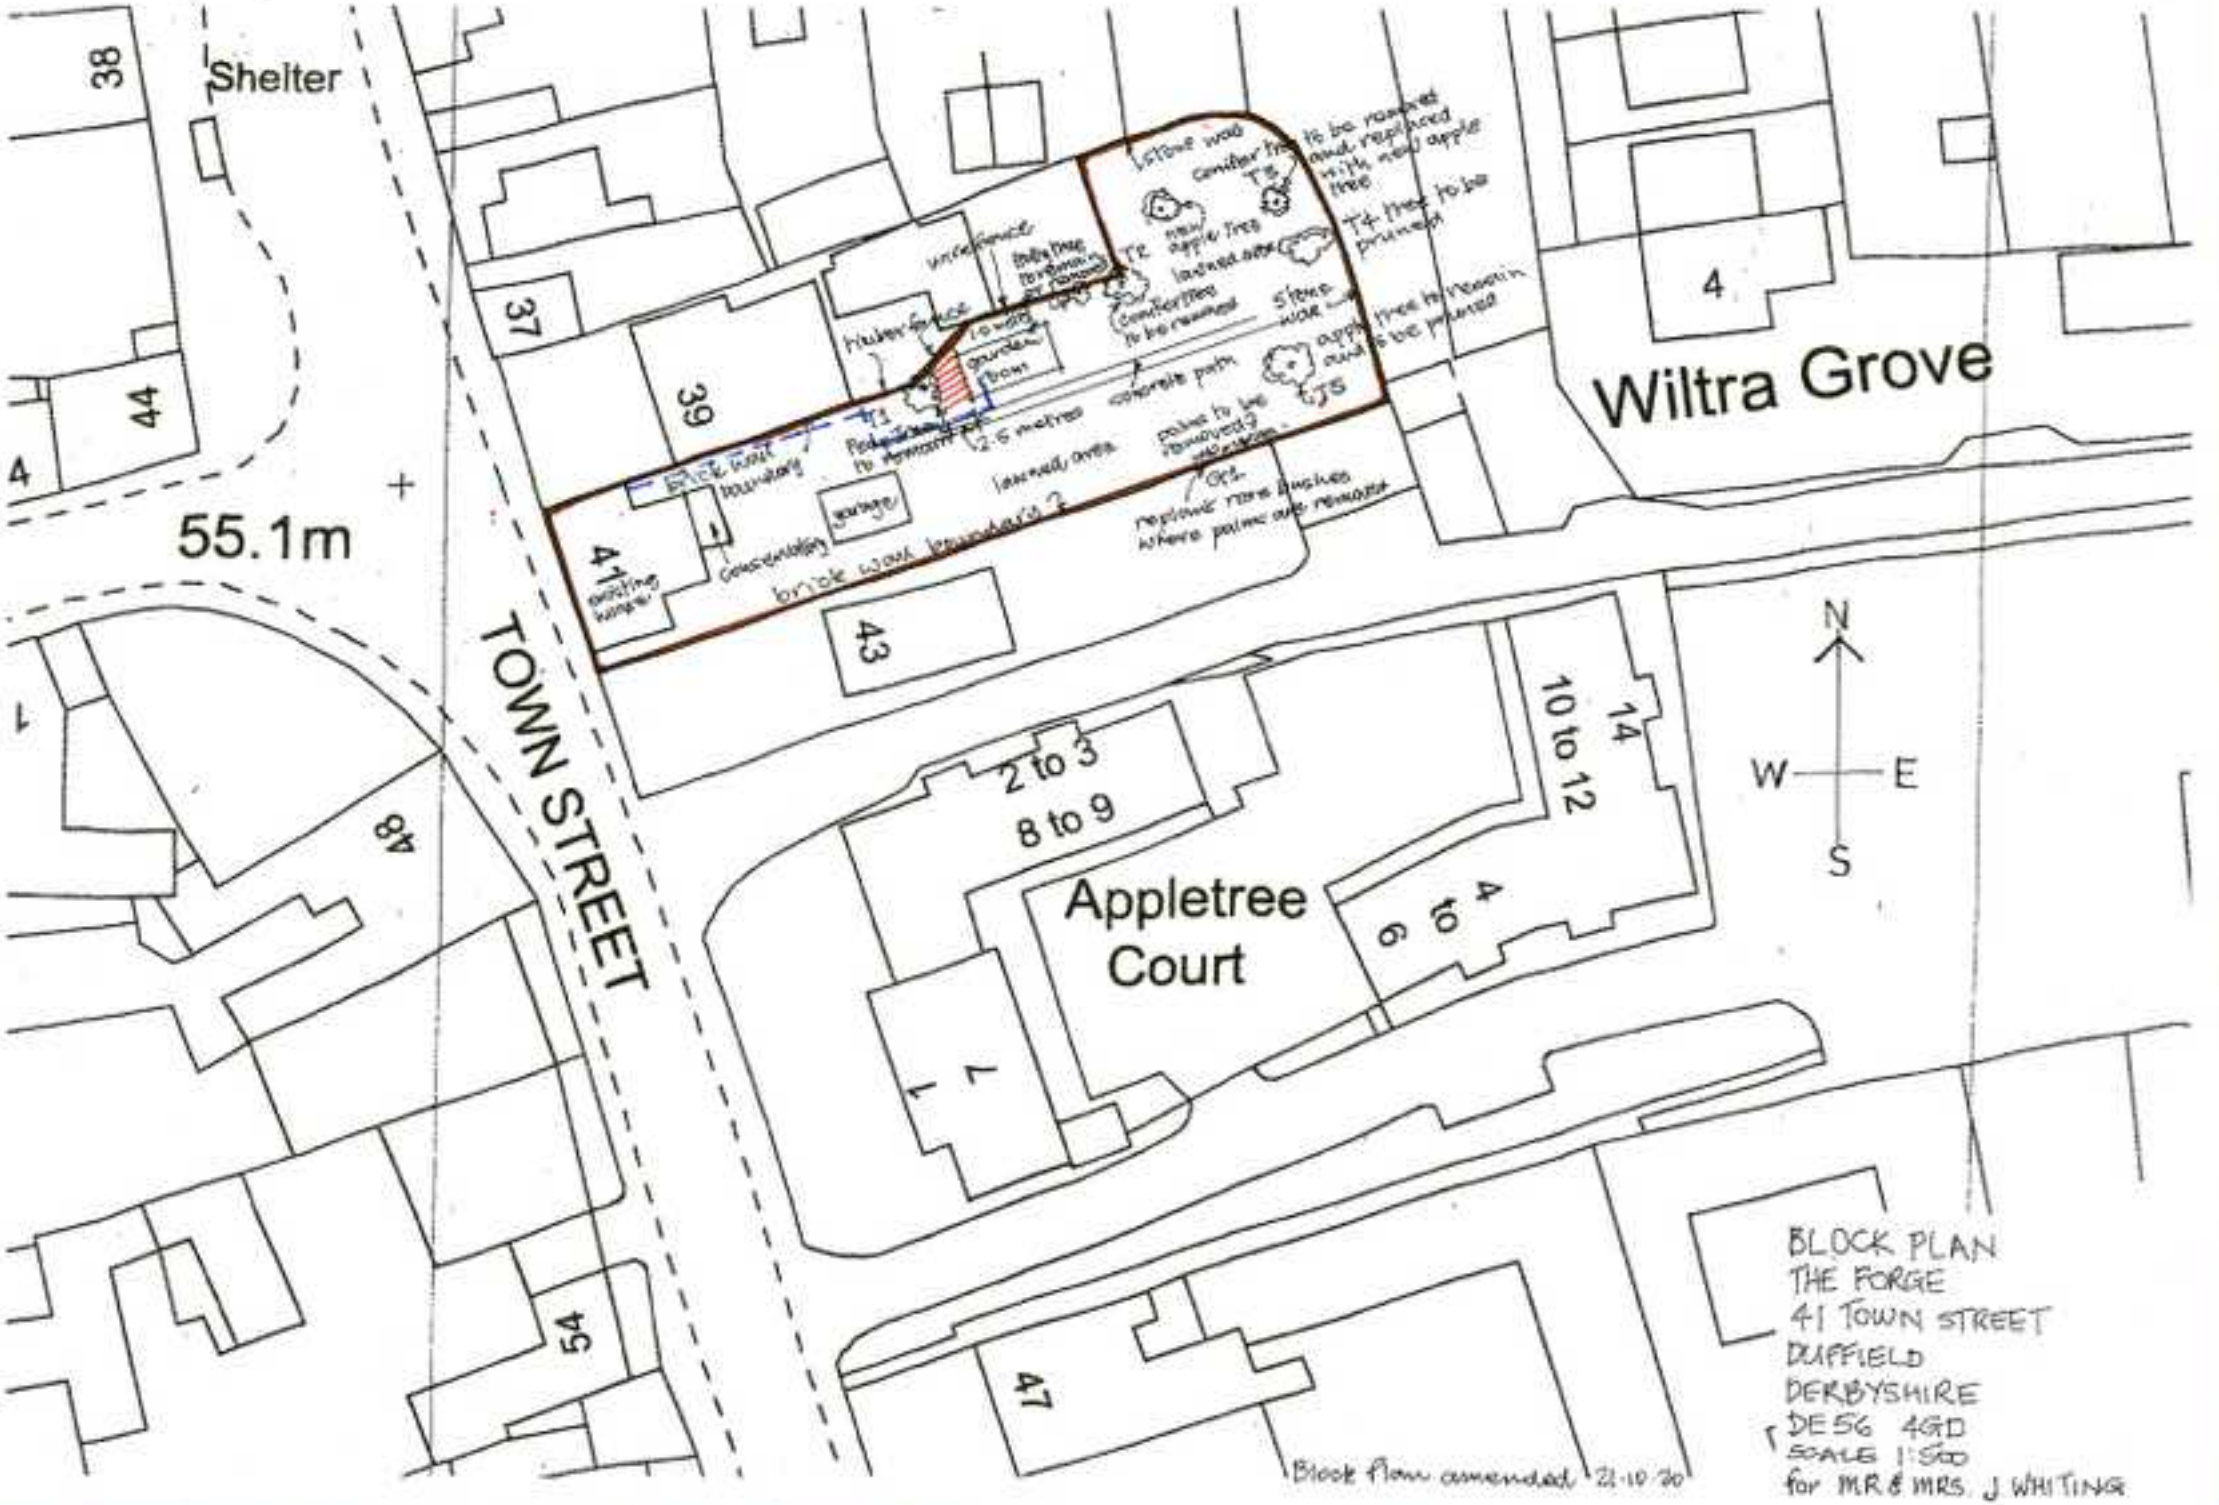

Shelter
38
44
4
55.1m
37
39
41
43
48
54
47
TOWN STREET
Wiltra Grove
4
Appletree Court
2 to 3
8 to 9
10 to 12
14
4 to 6
1
7
N
W
E
S
BLOCK PLAN
THE FORGE
41 TOWN STREET
DUFFIELD
DERBYSHIRE
DE56 4GD
SCALE 1:500
for MR & MRS. J WHITING
Block Plan amended 21.10.20