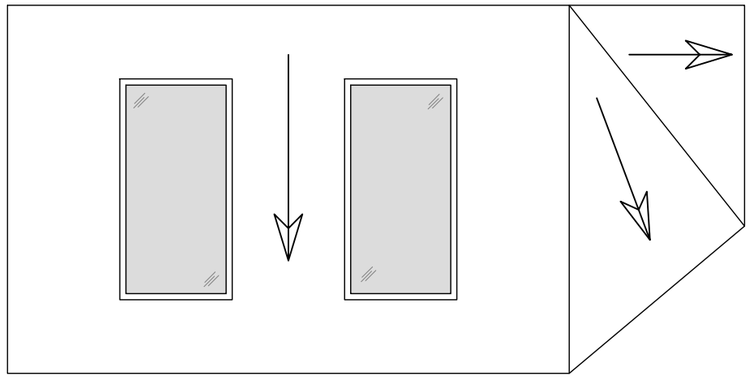

ROOF PLAN AS PROPOSED
1:50 @ A3

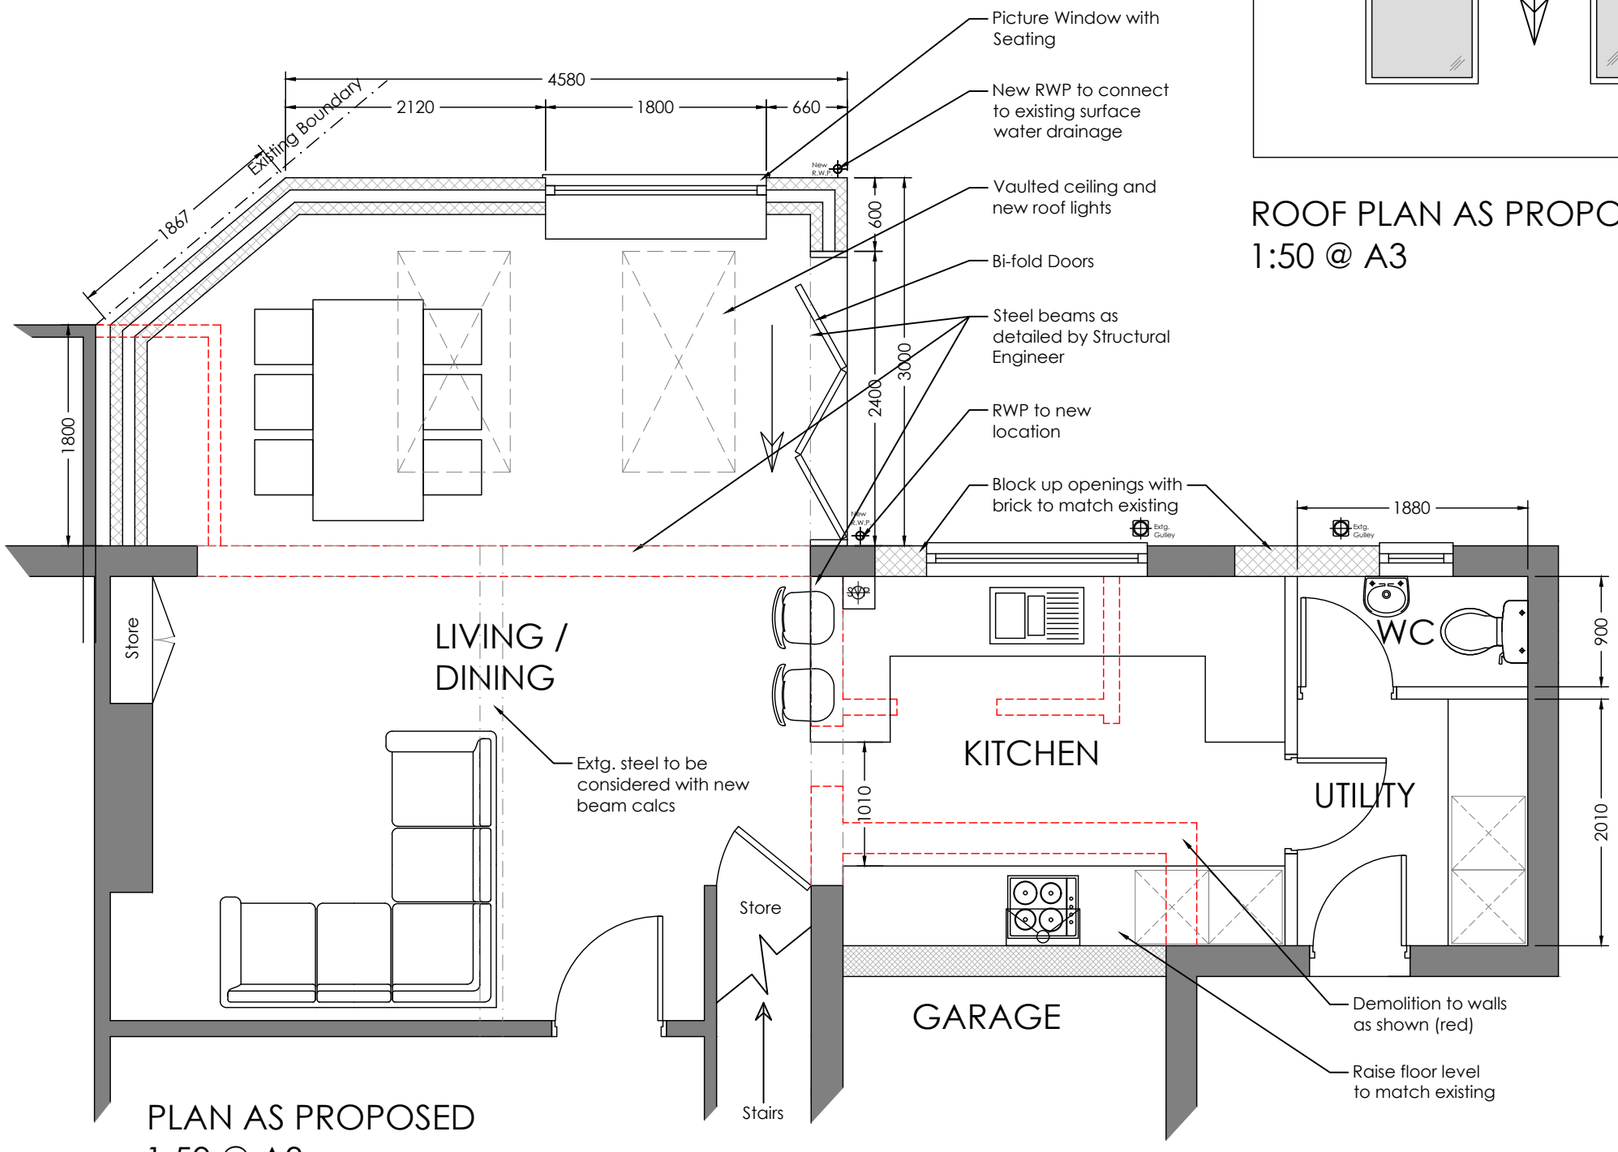

PLAN AS PROPOSED
1:50 @ A3

DO NOT SCALE - Use only written dimensions. All dimension must be verified prior to the works being put into hand and any discrepancies reported to the originator.

This drawing is copyright and shall not be reproduced not used for any other purpose without the written permission of Parker Liddle Architecture.

This drawing must be read in conjunction with all other related drawings and it is the contractors responsibility to ensure full compliance with the Building Regulations.

Drawing to be used only as described in the drawing status below

Rev D - JPL - 19.10.20 - Alteration requested by client
Rev C - JPL - 22.09.20 - Elevations added
Rev B - JPL - 22.05.20 - Alterations requested by client
Rev A - JPL - Jan 20 - Alterations requested by client

STATUS:	Feasibility		
DWG NO:	1001-02	REVISION:	D
CLIENT:	Dean & Sian Kellogg		
PROJECT:	Charnwood Avenue Belper Derbyshire		
TITLE:	Extension to Rear Floor Plan As Proposed		
DRAWN BY:	JPL	PAPER SIZE:	A3
SCALE:	1:50	DATE:	22.09.2020

PARKER LIDDLE ARCHITECTURE

PARKER LIDDLE ARCHITECTURE
TIBSHELF, ALFRETON
DERBYSHIRE, DE55 5QB

01773 875308 / PLARCHITECTURE.CO.UK / MAIL@PLARCHITECTURE.CO.UK