Ordnance Survey, (c) Crown Copyright 2019. All rights reserved. Licence number 100022432
Ordnance Survey, (c) Crown Copyright 2019. All rights reserved. Licence number 100022432

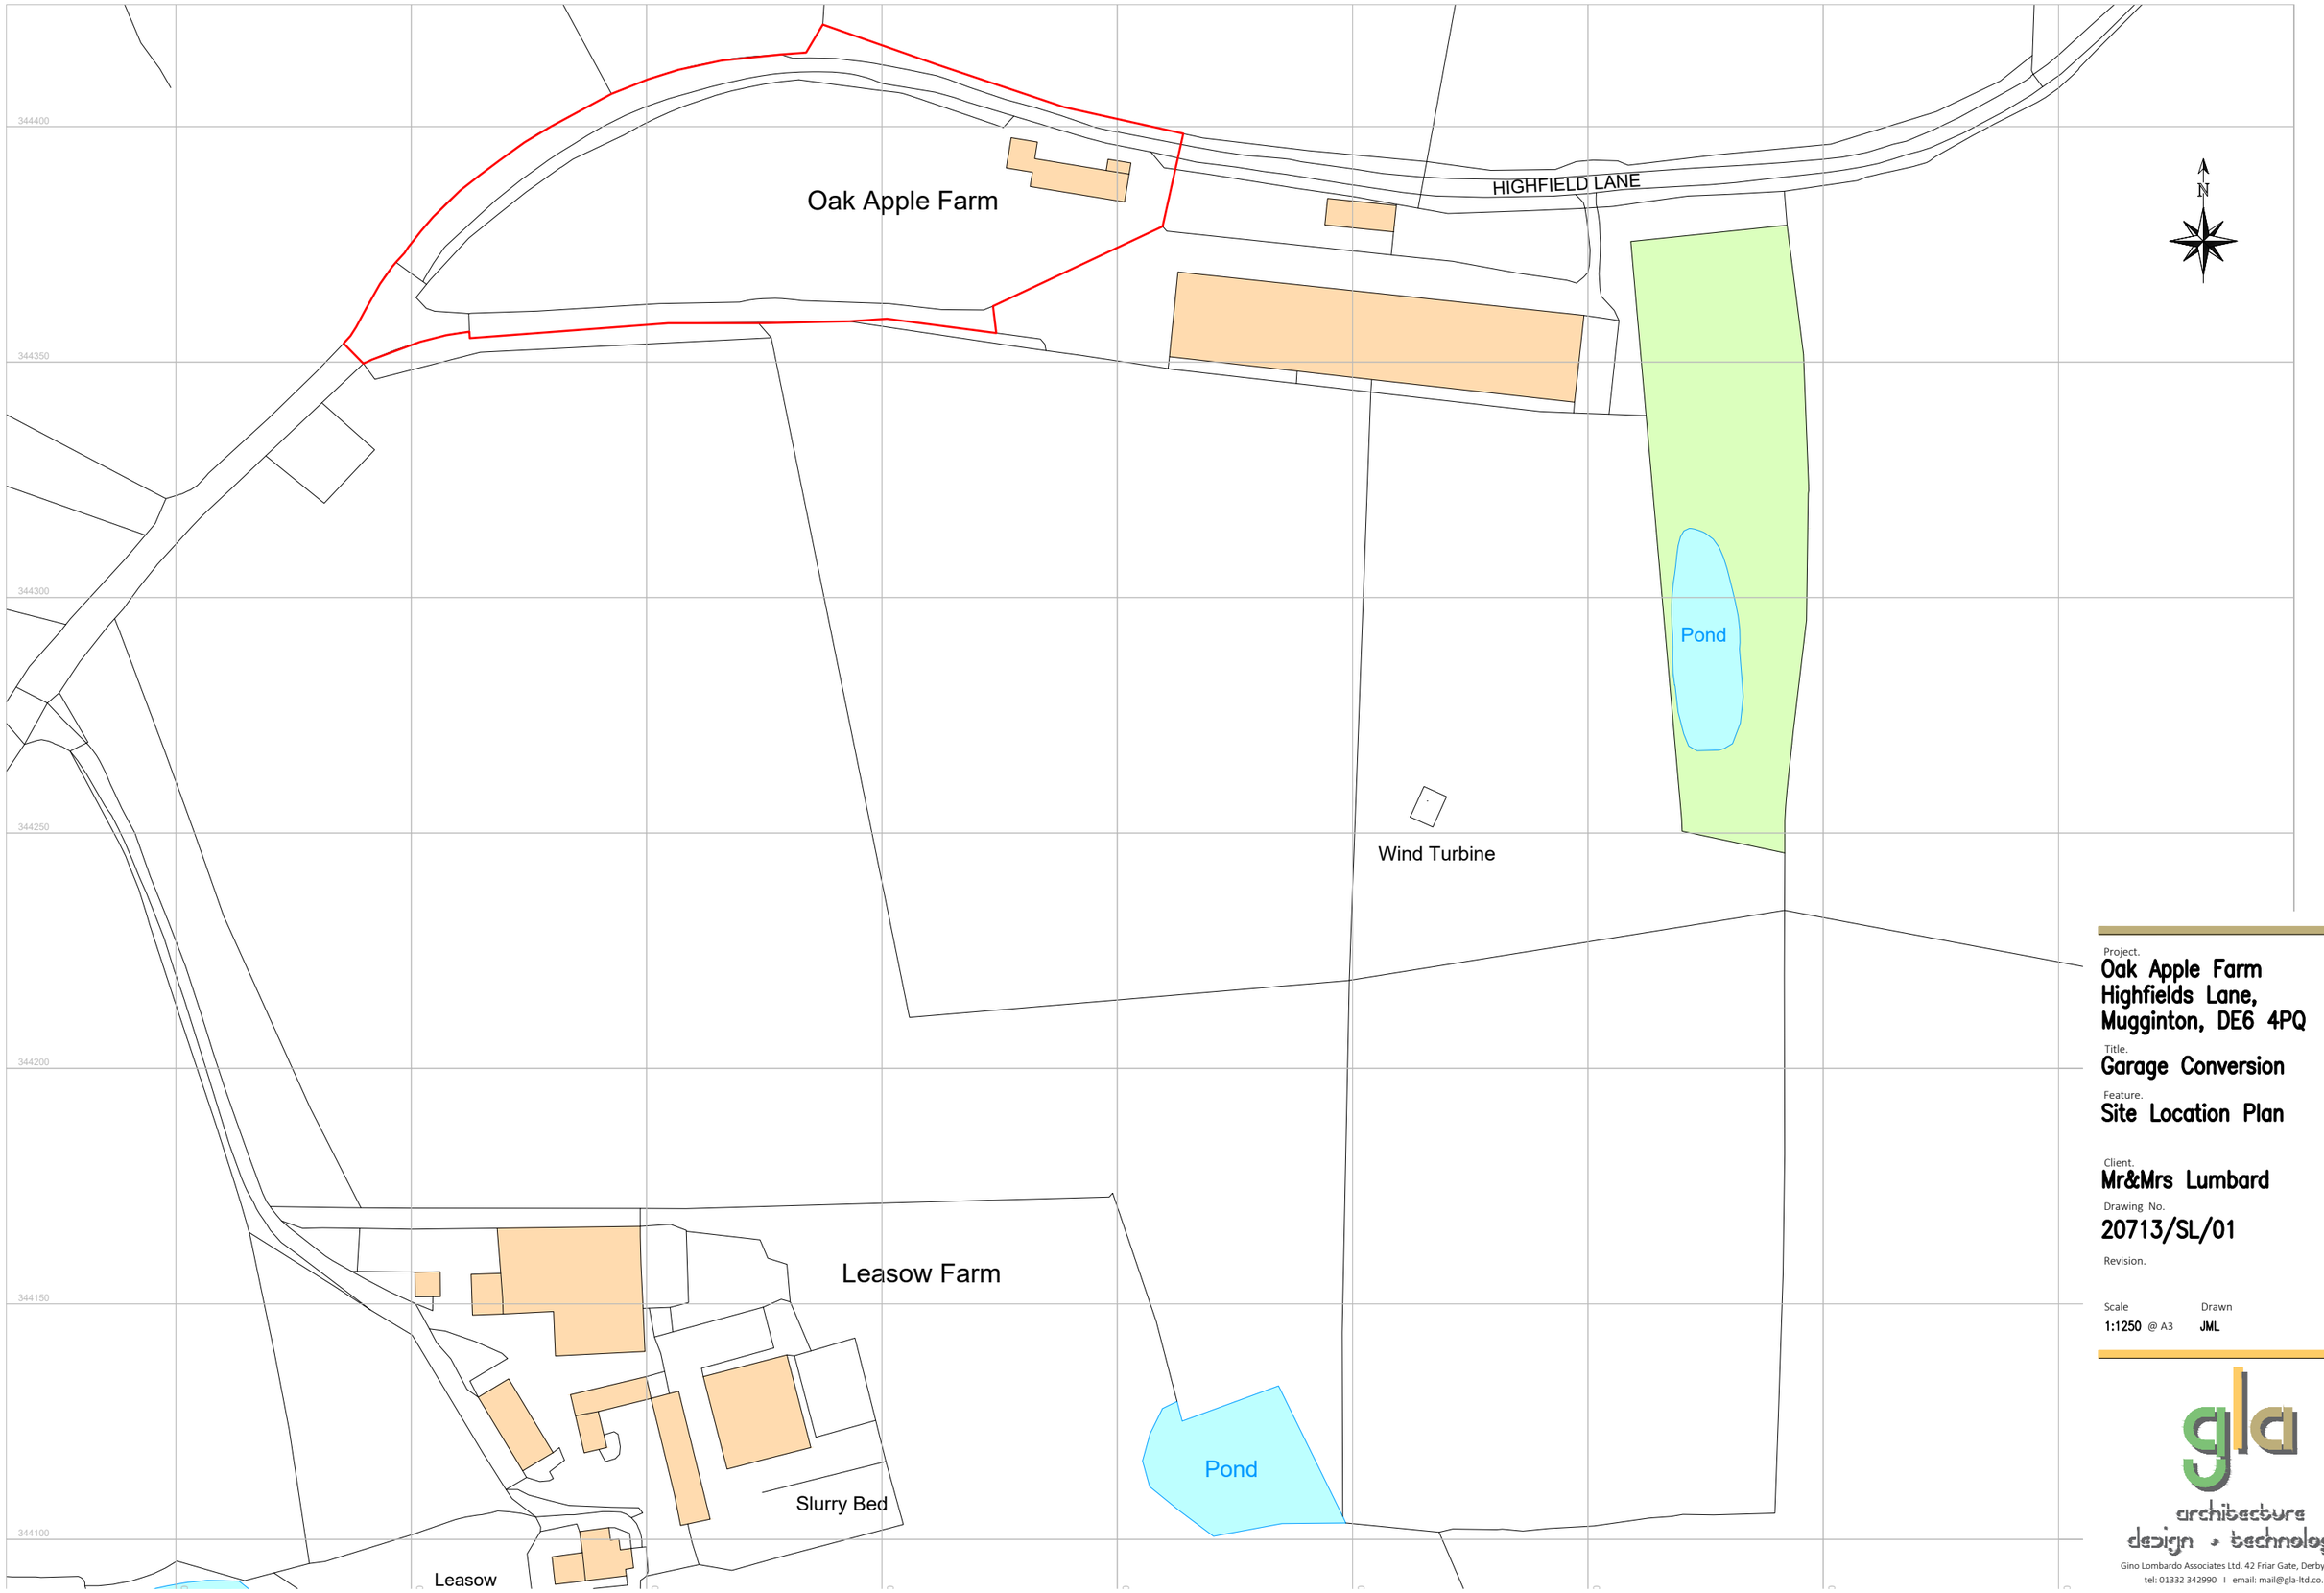

Project.
Oak Apple Farm Highfields Lane, Mugginton, DE6 4PQ

Title.
Garage Conversion

Feature.
Site Location Plan

Client.
Mr&Mrs Lumbard

Drawing No.
20713/SL/01

Revision.

Scale
1:1250 @ A3

Drawn
JML

gla architecture design + technology
Gino Lombardo Associates Ltd. 42 Friar Gate, Derby, DE1 1DA.
tel: 01332 342990 I email: mail@gla-ltd.co.uk.