0m 50m 100m 150m 200m 250m

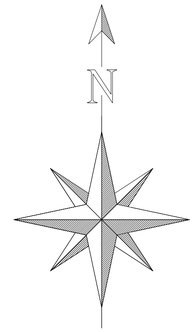

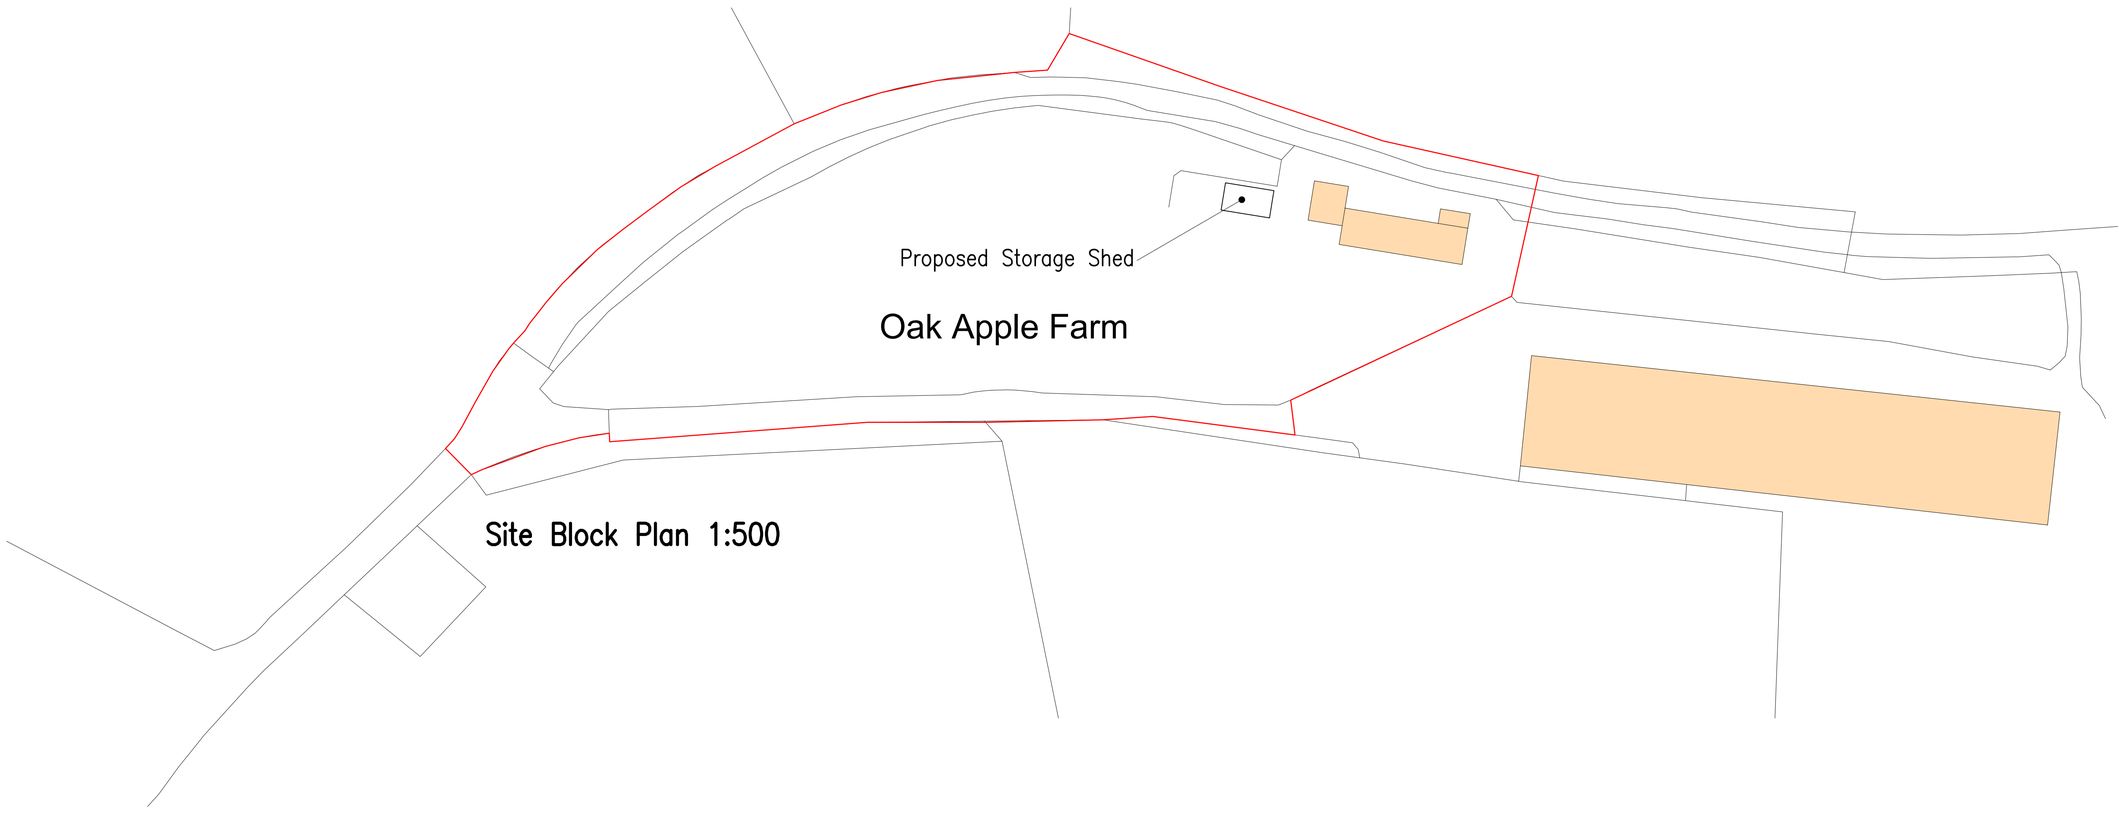

Site Block Plan 1:500

Project.
Oak Apple Farm
Highfields Lane,
Mugginton, DE6 4PQ

Title.
Garage Conversion

Feature.
Block Plan

Client.
Mr&Mrs Lumbard

Drawing No.
20713/BP/02

Revision.

Scale
1:500 @ A1

Drawn
JML

gla
architecture
design • technology
Gino Lombardo Associates Ltd. 42 Friar Gate, Derby, DE1 1DA.
tel: 01332 342990 I email: mail@gla-ltd.co.uk.