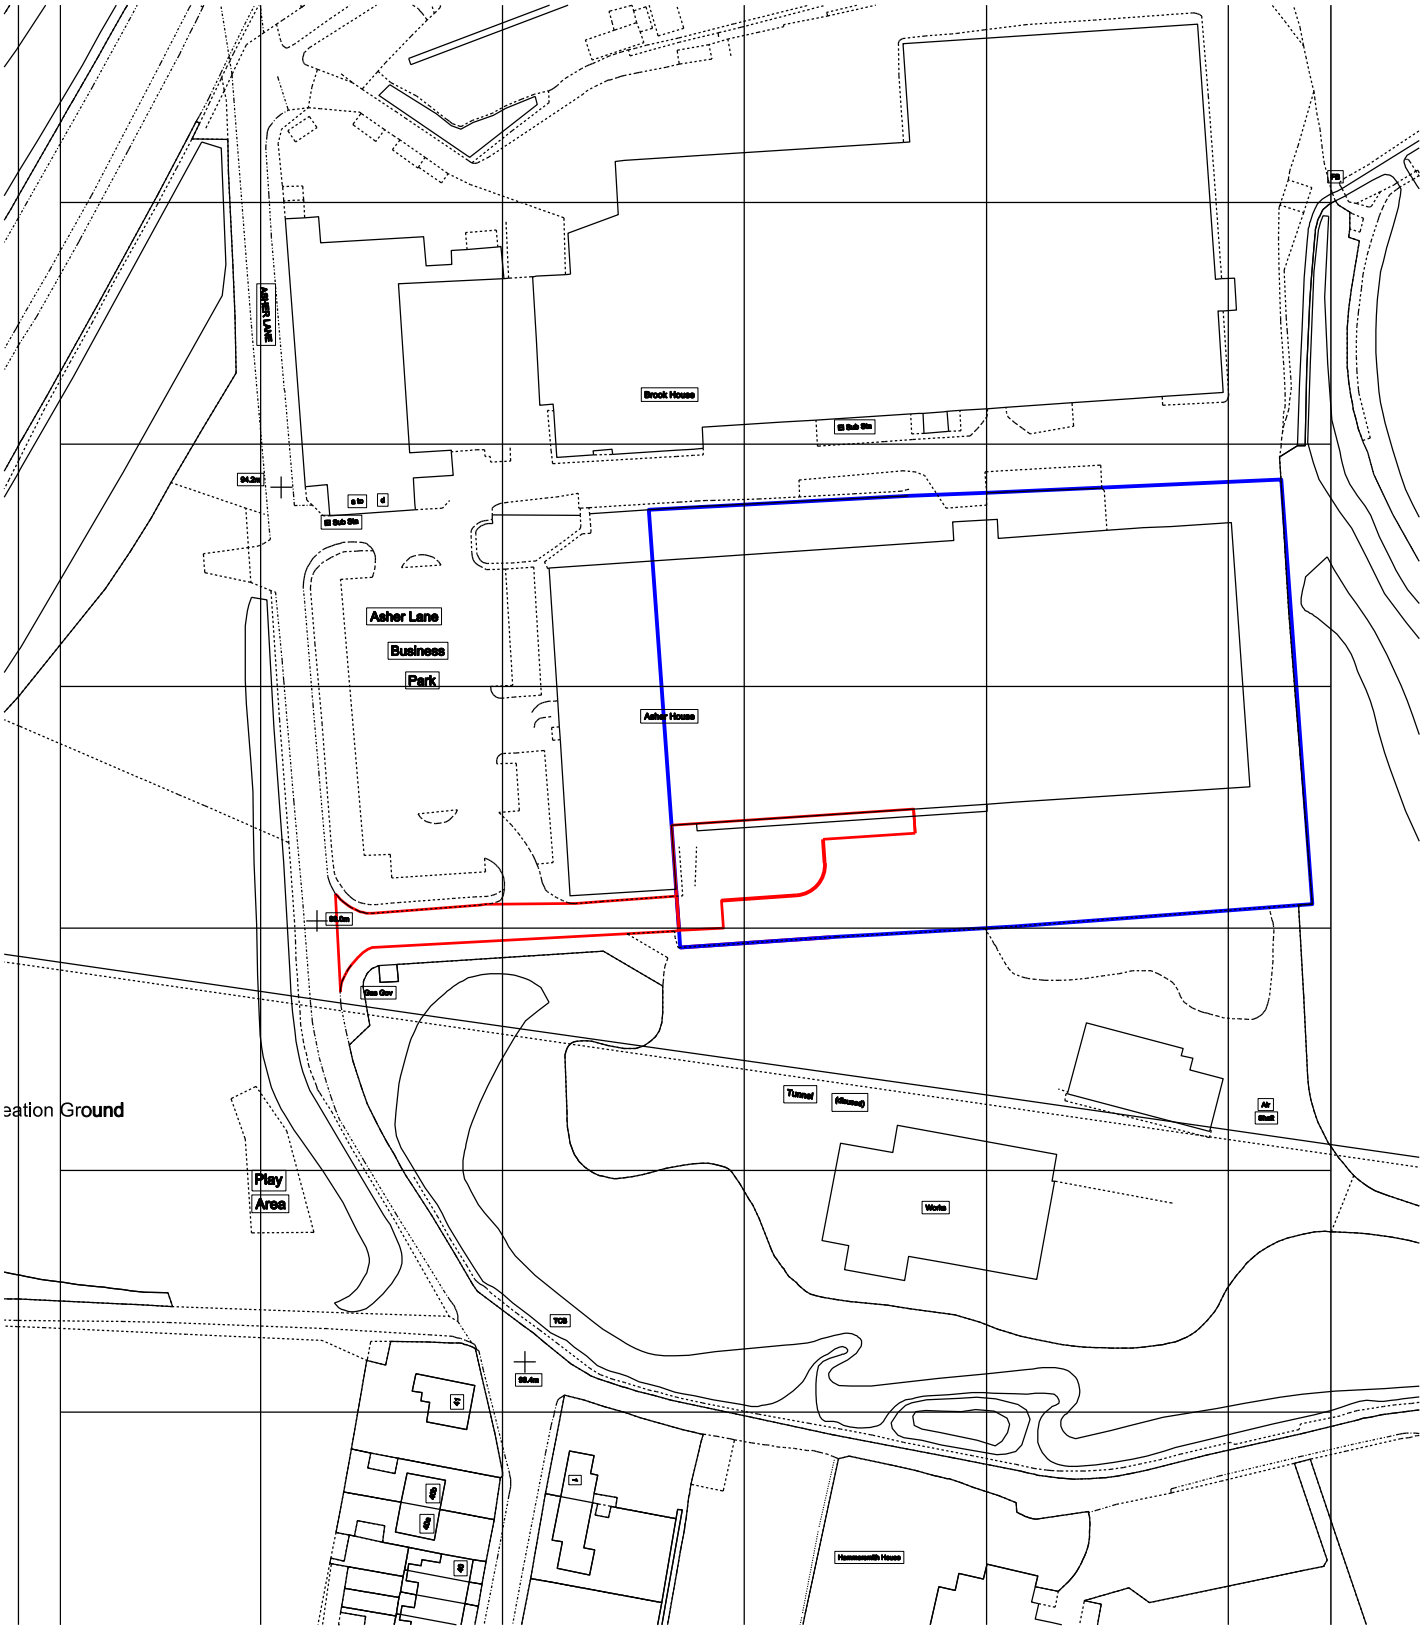

Rev	Description	Issue Date
-	Planning	ET/JC 28.10.2020

Project Title: 427_A.B.Gee Entrance
Site Location Plan

Evans Vettori

31 Knowleston Place Matlock Derbyshire DE4 3BU
+44 (0) 1629 760559 www.evansvettori.co.uk
mail@evansvettori.co.uk
©2019

Drawing	427_P08
Status	Planning
Date	Oct 2020
Scale	1:1250@A4

0 10 20 50m
Scale 1 : 1250