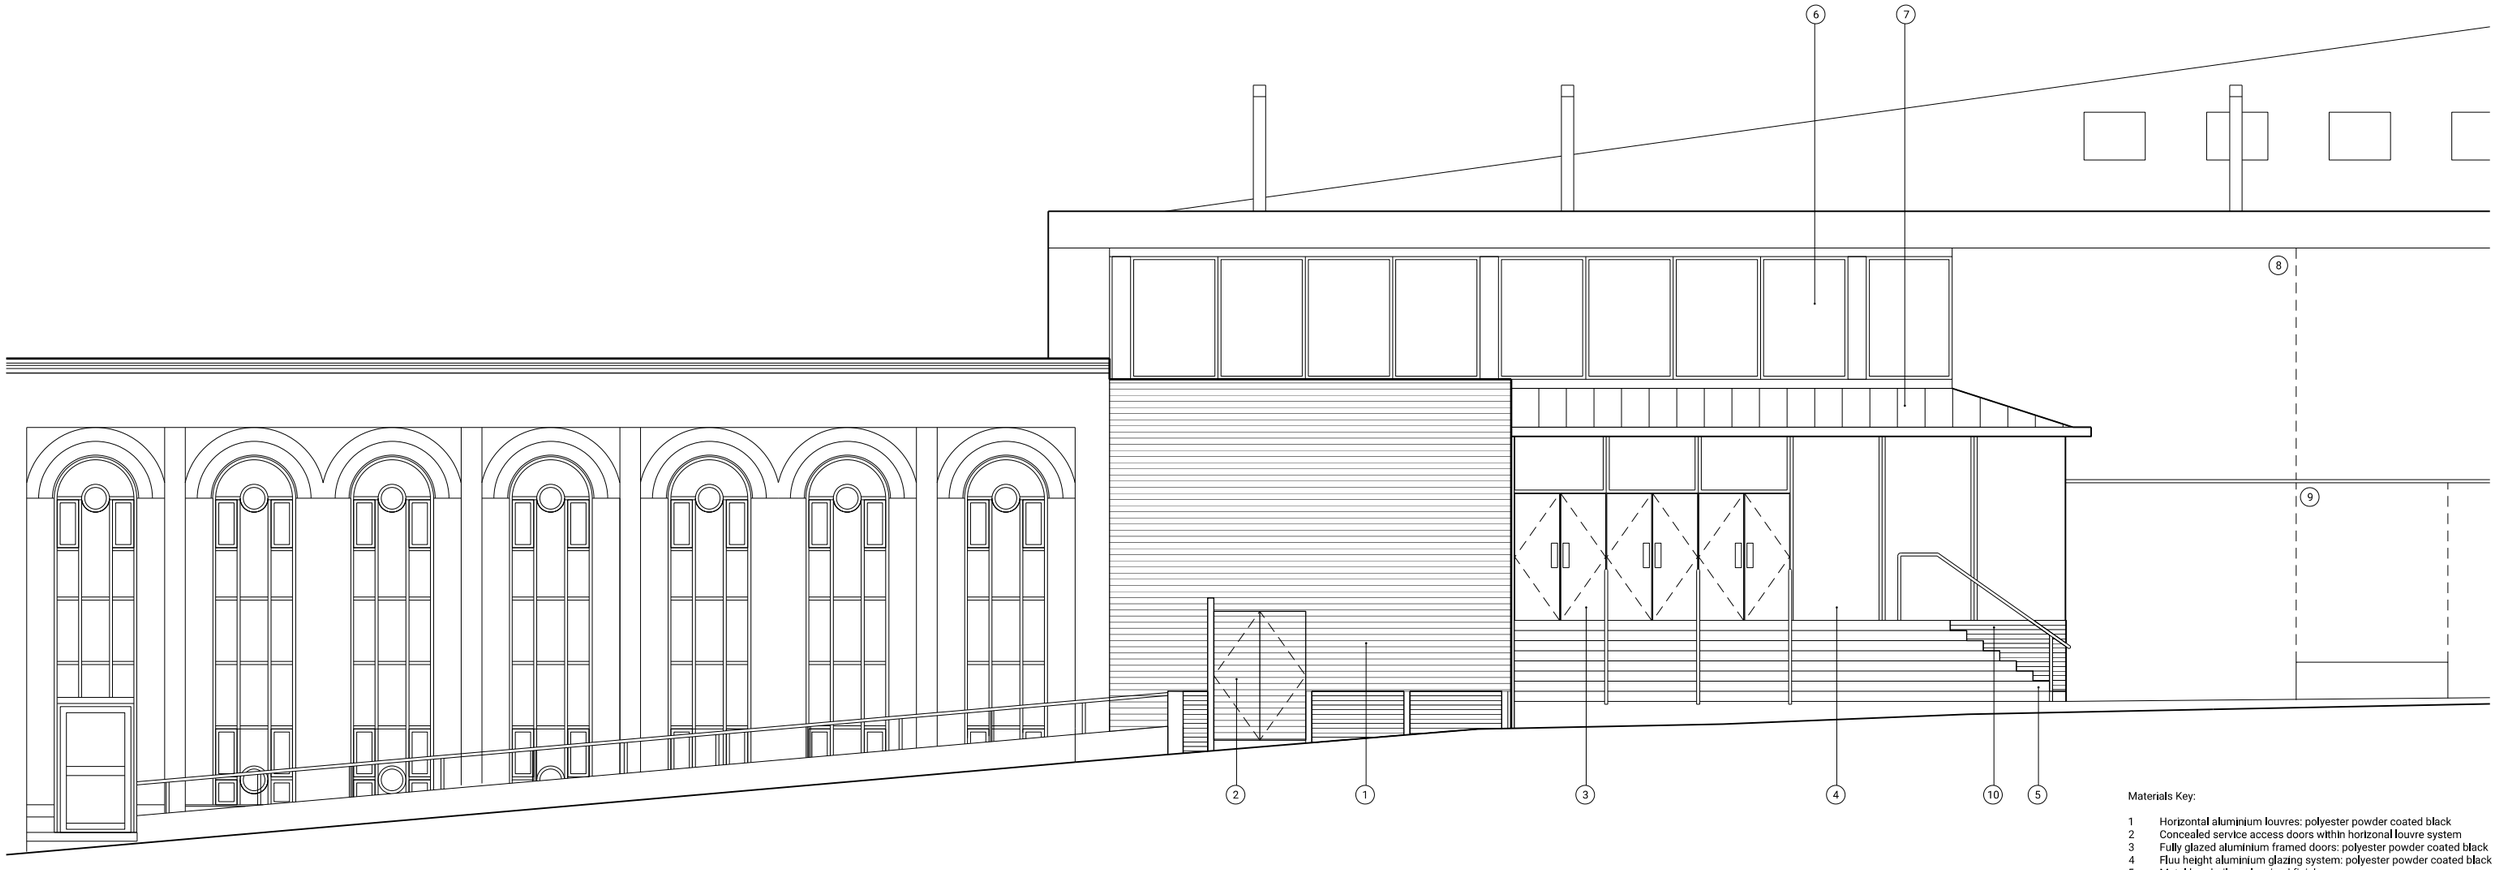

South Elevation

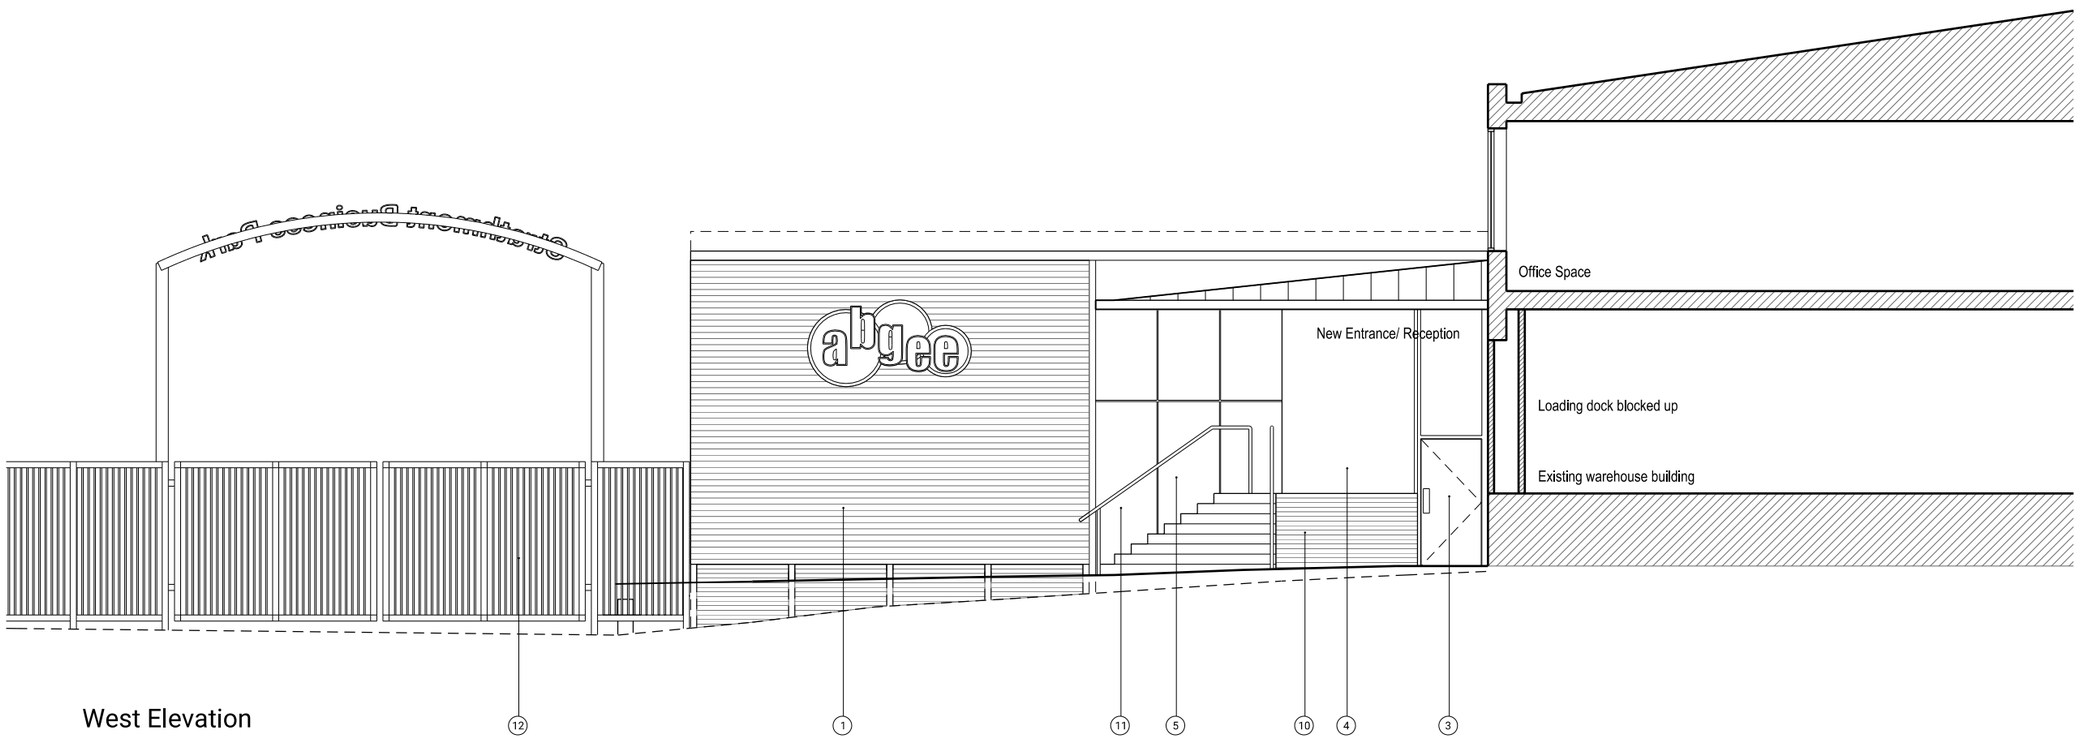

West Elevation

Materials Key:

1 Horizontal aluminium louvres: polyester powder coated black
2 Concealed service access doors withIn horizonal louvre system
3 Fully glazed aluminium framed doors: polyester powder coated black
4 Fluu height aluminium glazing system: polyester powder coated black
5 Metal handrails: galvanised finish
6 Aluminium framed window system: polyester powder coated black
7 Metal roof finish: colour - black
8 Make good profiled metal cladding to match existing
9 Block-up loading dock with brickwork to match existing
10 Brickwork plinth, colour: blue/black clay facing bricks
11 Metal wall cladding, colour: black
12 Steel security gates: galvanised finish

Rev	Description	Issue Date
-	Planning	JC/DG 20.12.2017

Project Title: 427_A.B.Gee Entrance Proposed Elevations

Evans Vettori

31 Knowleston Place Matlock Derbyshire DE4 3BU
+44 (0) 1629 760559
mail@evansvettori.co.uk
www.evansvettori.co.uk
©2017

Drawing: 427_P05
Status: Planning
Date: Dec 2017
Scale: 1:100@A3

0 5
Scale 1 : 100