Site Plan

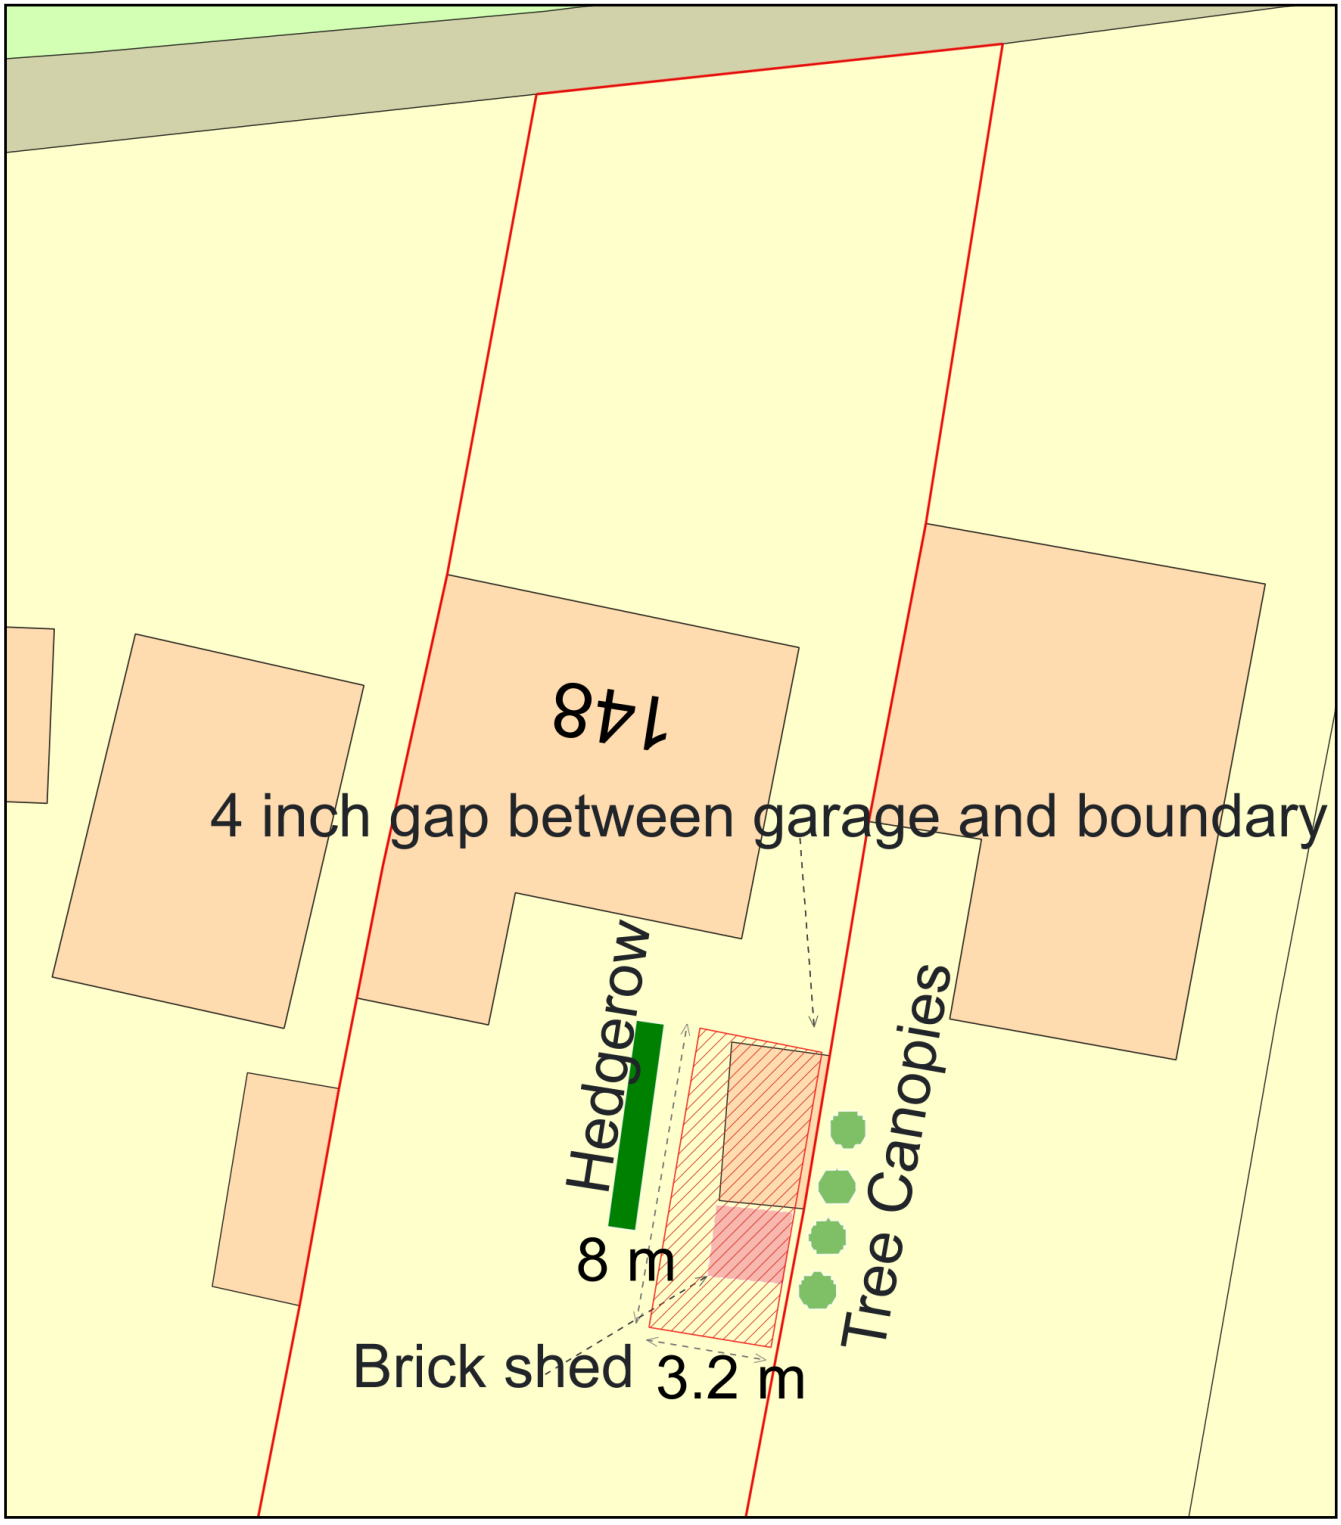

0 10
Metres

N

ReQuestaPlan

Plan Produced for: Jack Basford

Date Produced: 29 Oct 2020

Plan Reference Number: TQRQM20303192816350

Scale: 1:200 @ A4

© Crown copyright and database rights 2019 OS 100042766