Copyright:This drawing is the property of Home Extension Plans & must not be reproduced wholly or in part, nor the information therein disclosed to a third party, without the written consent of the owners.

Notes:

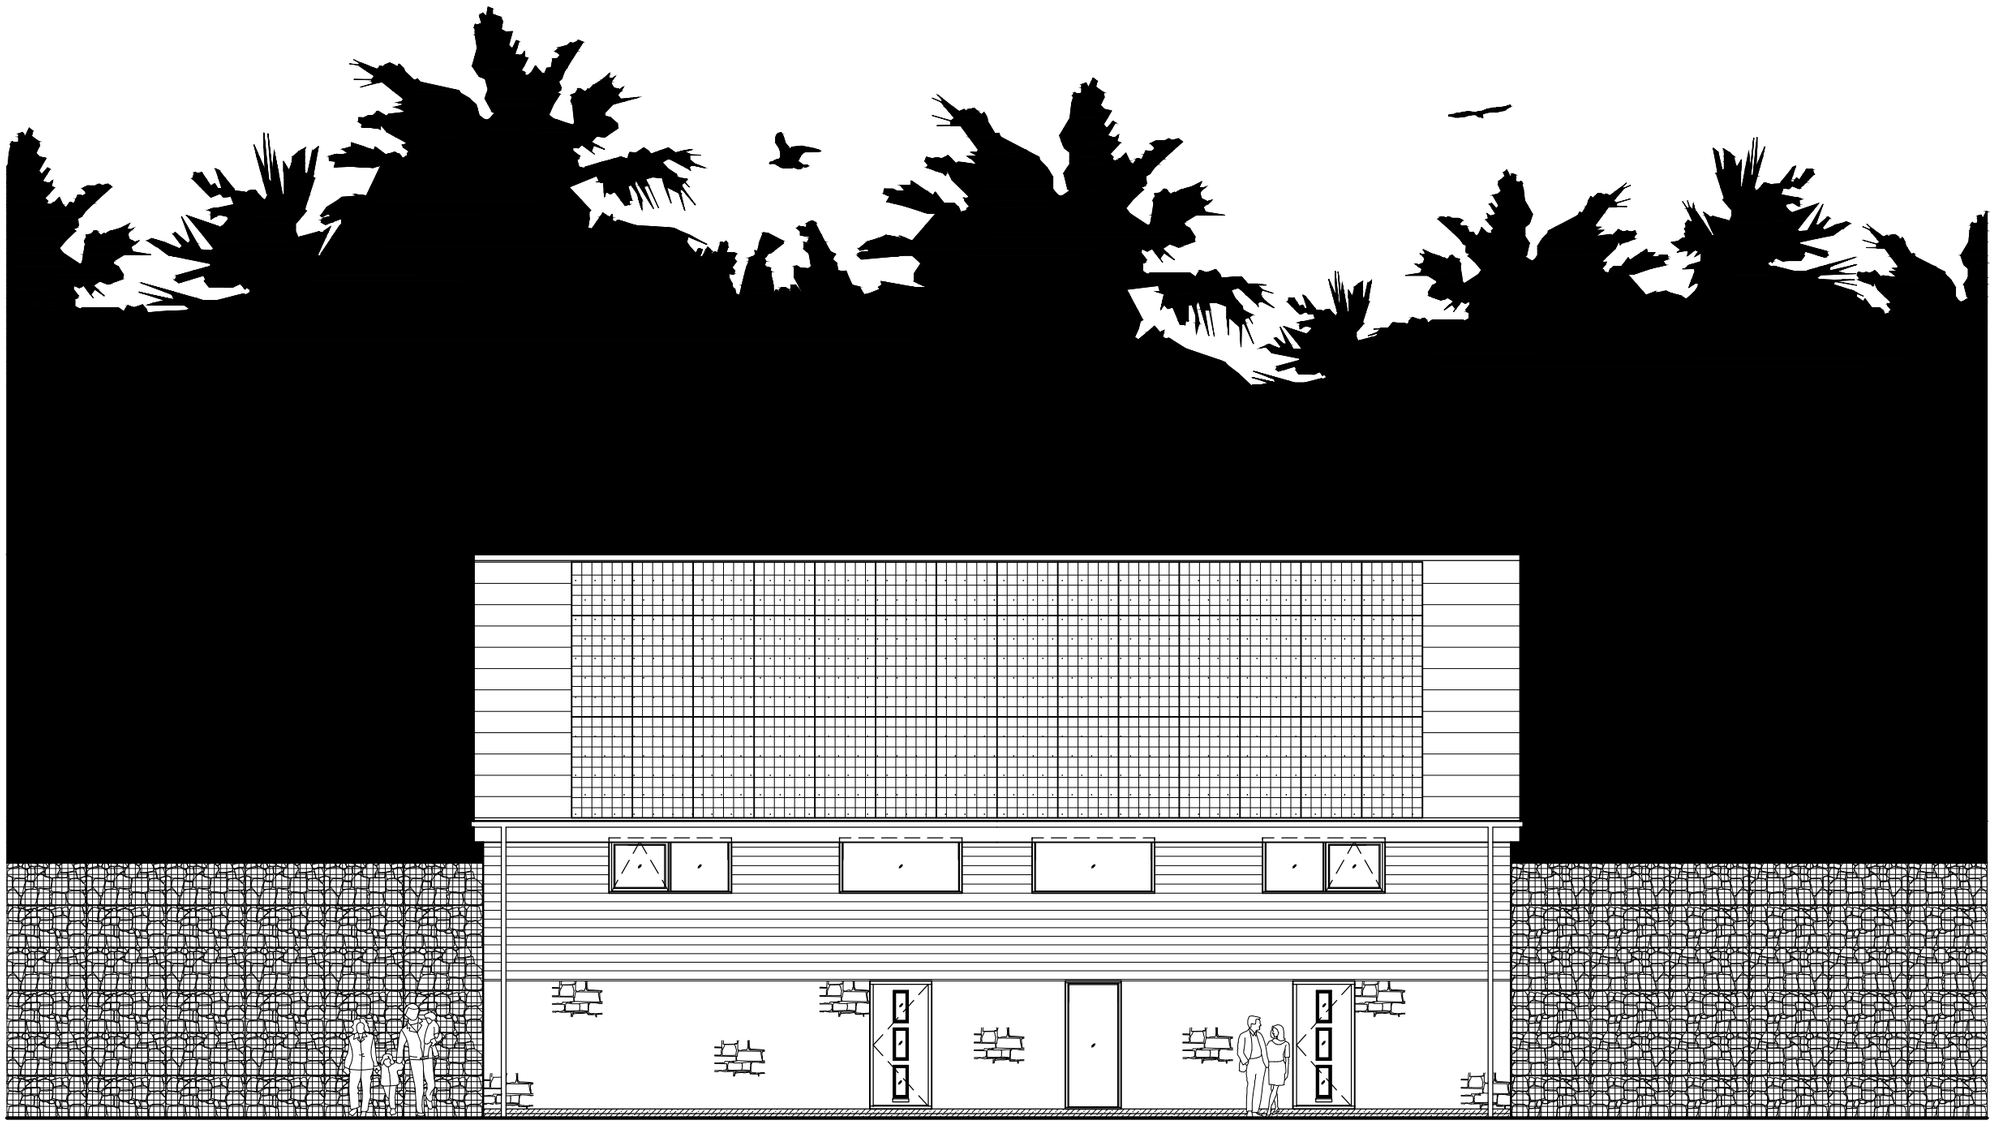

Street-scene Front Elevation to Leashaw Lane

Revisions:
-

Home Extension Plans
Architectural Services
5 Wistanes Green, Wessington, Derbyshire, DE55 6JN.
Tel: 0739 800 99 79. Facebook: homeextensionplans
E: homeextensionplans@outlook.com

Project Title:
Proposed Holiday Accomodation at Former Highways Depot, Leashaw Lane, Wakebridge, Derbyshire, DE4 5HD.

Client: Stanislaus Mugwanya.

Drawing Title:
3 Bed Unit:-
Proposed Front Elevation to Leashaw Lane.

Drawing Status:
Stage 3 - Developed Design

Drawn by:	Date:	Paper Size:
RpB	Oct 2020	A3

Scale:
1:100

Drawing Number:	Status Revision:
1026 / 005	-