Copyright:This drawing is the property of Home Extension Plans & must not be reproduced wholly or in part, nor the information therein disclosed to a third party, without the written consent of the owners.

Notes:

Scale 1:100

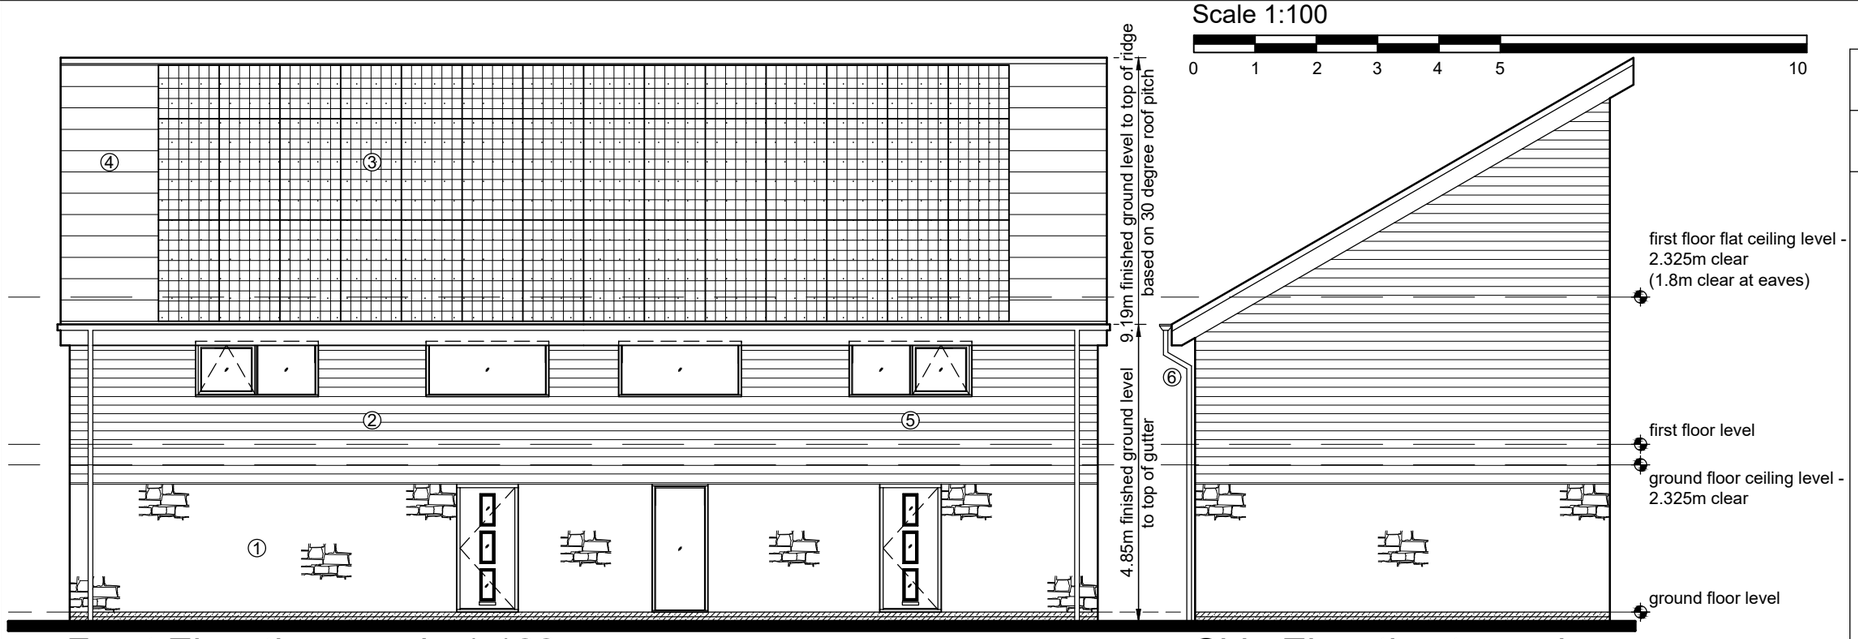


## Front Elevation - scale 1:100

## Side Elevation towards Bedrooms 1 & 2

## Window Schedule

| Number | Overall Frame & Size | Fixed / Opening Light |
|---|---|---|
| 1 | 1500mm width x 450mm height | Opening |
| 2 | 1000mm width x 2100mm height | Fixed |
| 3 | 1000mm width x 1050mm height | Opening |
| 4 | 1500mm width x 450mm height | Opening |
| 5 | 2000mm width x 1050mm height | Opening |
| 6 | 2000mm width x 1050mm height | Fixed |
| 7 | 2000mm width x 1050mm height | Fixed |
| 8 | 2000mm width x 1050mm height | Opening |
| 9 | 1500mm width x 450mm height | Opening |
| 10 | 1000mm width x 2100mm height | Opening |
| 11 | 1000mm width x 2100mm height | Opening |
| 12 | 1500mm width x 450mm height | Opening |

Scale 1:50

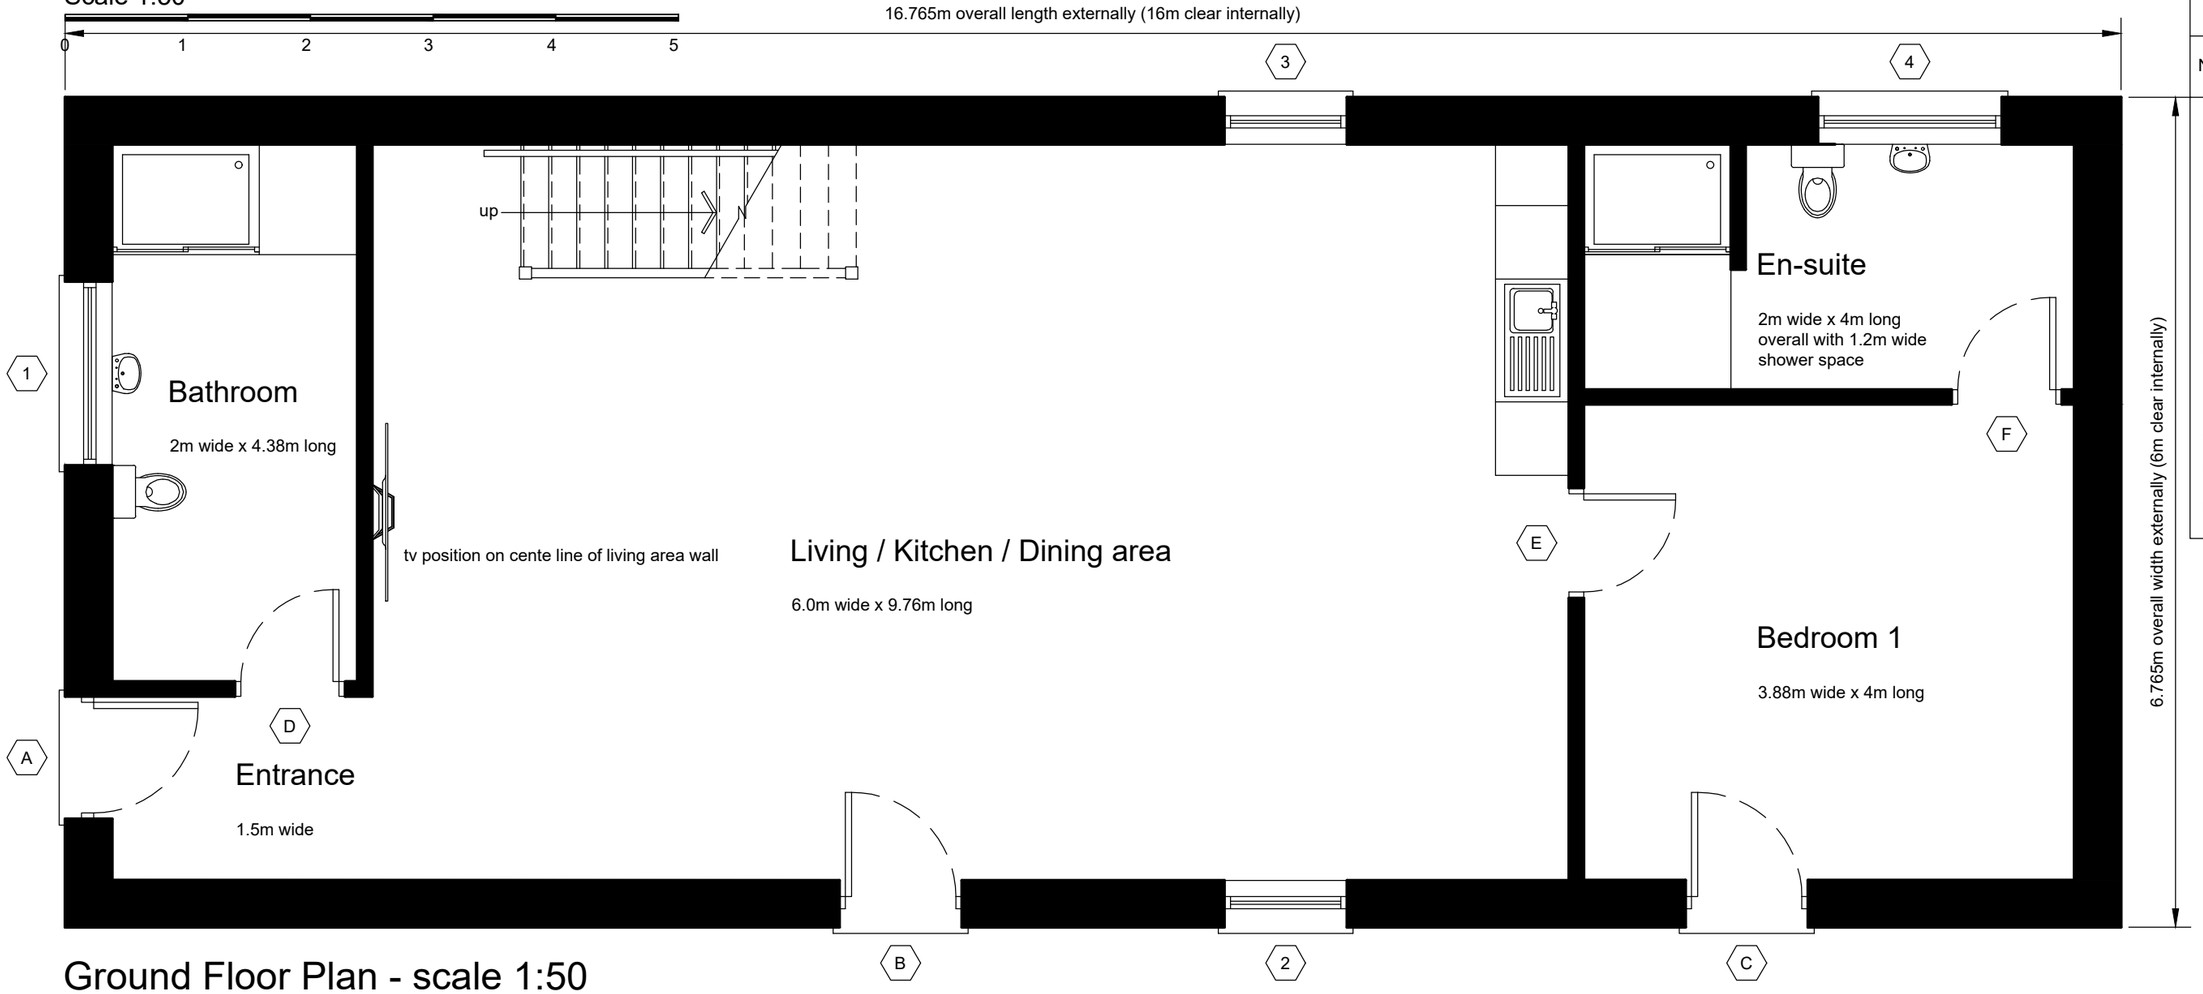


## Ground Floor Plan - scale 1:50

## Door Schedule

| No. | Overall Frame & Size |
|---|---|
| A | 2041mm height x 1006mm width |
| B | 2041mm height x 1006mm width |
| C | 2041mm height x 1006mm width |
| D | 2024mm height x 917mm width |
| E | 2024mm height x 917mm width |
| F | 2024mm height x 917mm width |
| G | 2024mm height x 917mm width |
| H | 2024mm height x 917mm width |
| J | 2024mm height x 917mm width |
| K | 2024mm height x 917mm width |
| L | 2024mm height x 917mm width |

Revisions:

-

Home Extension Plans
Architectural Services
5 Wistanes Green, Wessington, Derbyshire, DE55 6JN.
Tel: 0739 800 99 79. Facebook: homeextensionplans
E: homeextensionplans@outlook.com

Project Title:
Proposed Holiday Accomodation at Former Highways Depot, Leashaw Lane, Wakebridge, Derbyshire, DE4 5HD.

Client: Stanislaus Mugwanya.

Drawing Title:
3 Bed Unit:-
Proposed Ground Floor Plan, Front & Side Elevation.

Drawing Status: Stage 3 - Developed Design

Drawn by: RpB | Date: Oct 2020 | Paper Size: A3

Scale: 1:50 & 1:100

Drawing Number: 1026 / 002 | Status Revision: -