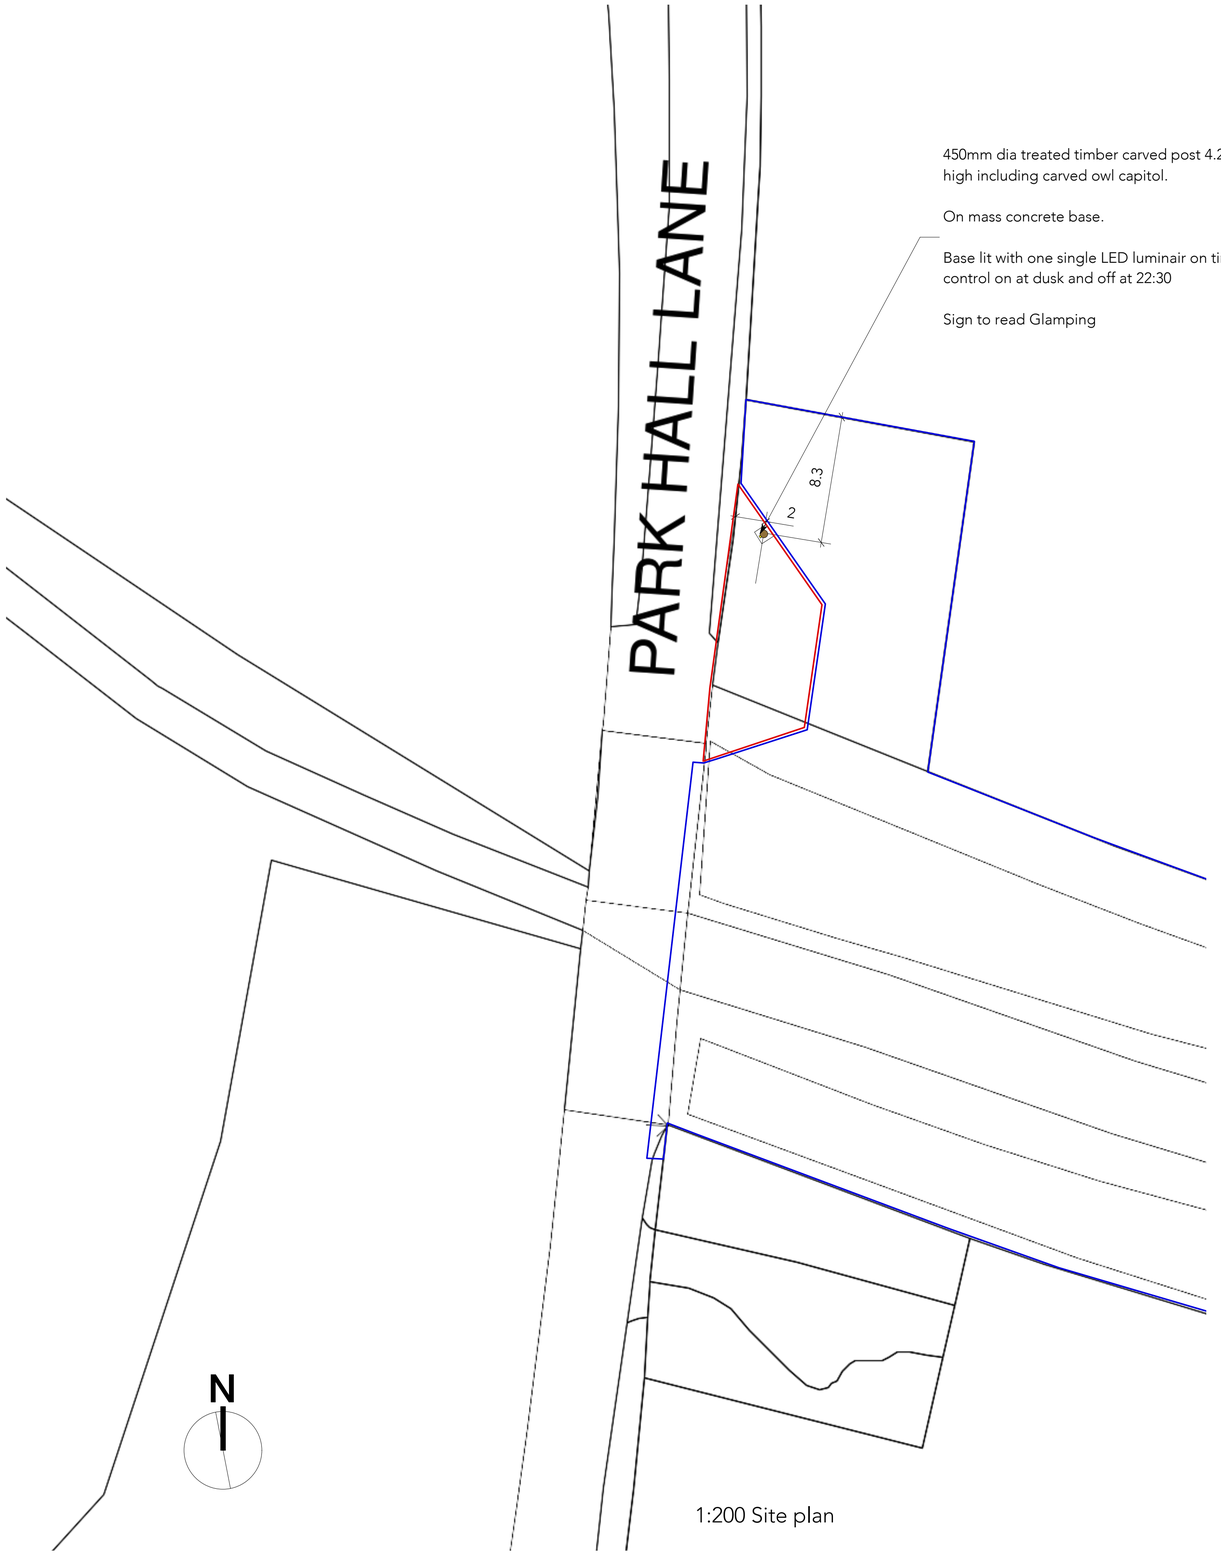

1:200 Site plan

450mm dia treated timber carved post 4.2m high including carved owl capitol.

On mass concrete base.

Base lit with one single LED luminair on time control on at dusk and off at 22:30

Sign to read Glamping



View looking into site entrance



View from the South

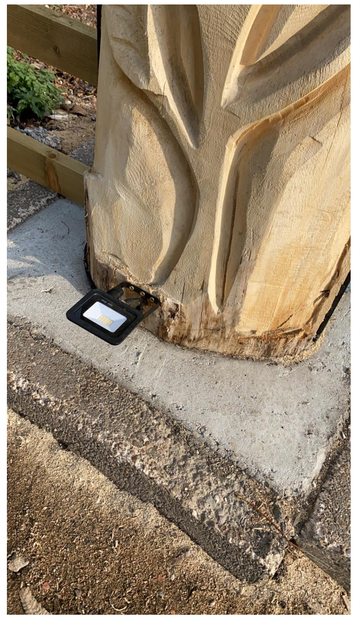

LRD base lighting



Sign daytime view



Close up of sign writing and carved relief

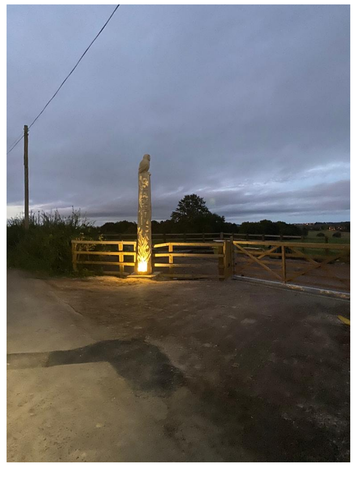

Sign with dusk lighting

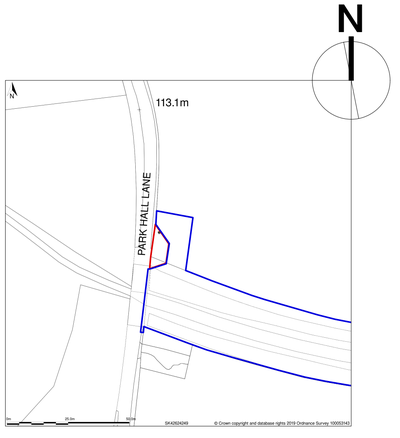

1:1250 Location plan

This drawing is not to be used for setting out all dimensions to be checked by the contractor prior to commencing work any discrepancies are to be referred to the design team.
Do not scale.
Copyright exists on this drawing and the intellectual content.

No.	Date	Issue Notes

NSW
NAYLOR SALE & WIDDOWS LLP
THE OLD LIBRARY, RISLEY LANE, BREASTON, DERBY. DE72 3AU
Telephone: 01332 874666 Fax: 01332 874888 e-mail: reception.nsw@ gmail.com

Project Title
Proposed Illuminated sign Glamping site, Park Hall Lane, Mapperley Village

Sheet Title
Site & location plans and Photo detail for sign

Scale
1:200 & 1:1250

Drawing No.
3510/01

Date
28/10/20