


Ordnance Survey (c) Crown Copyright 2020. All rights reserved. Licence number 100022432

location of proposed rear extension

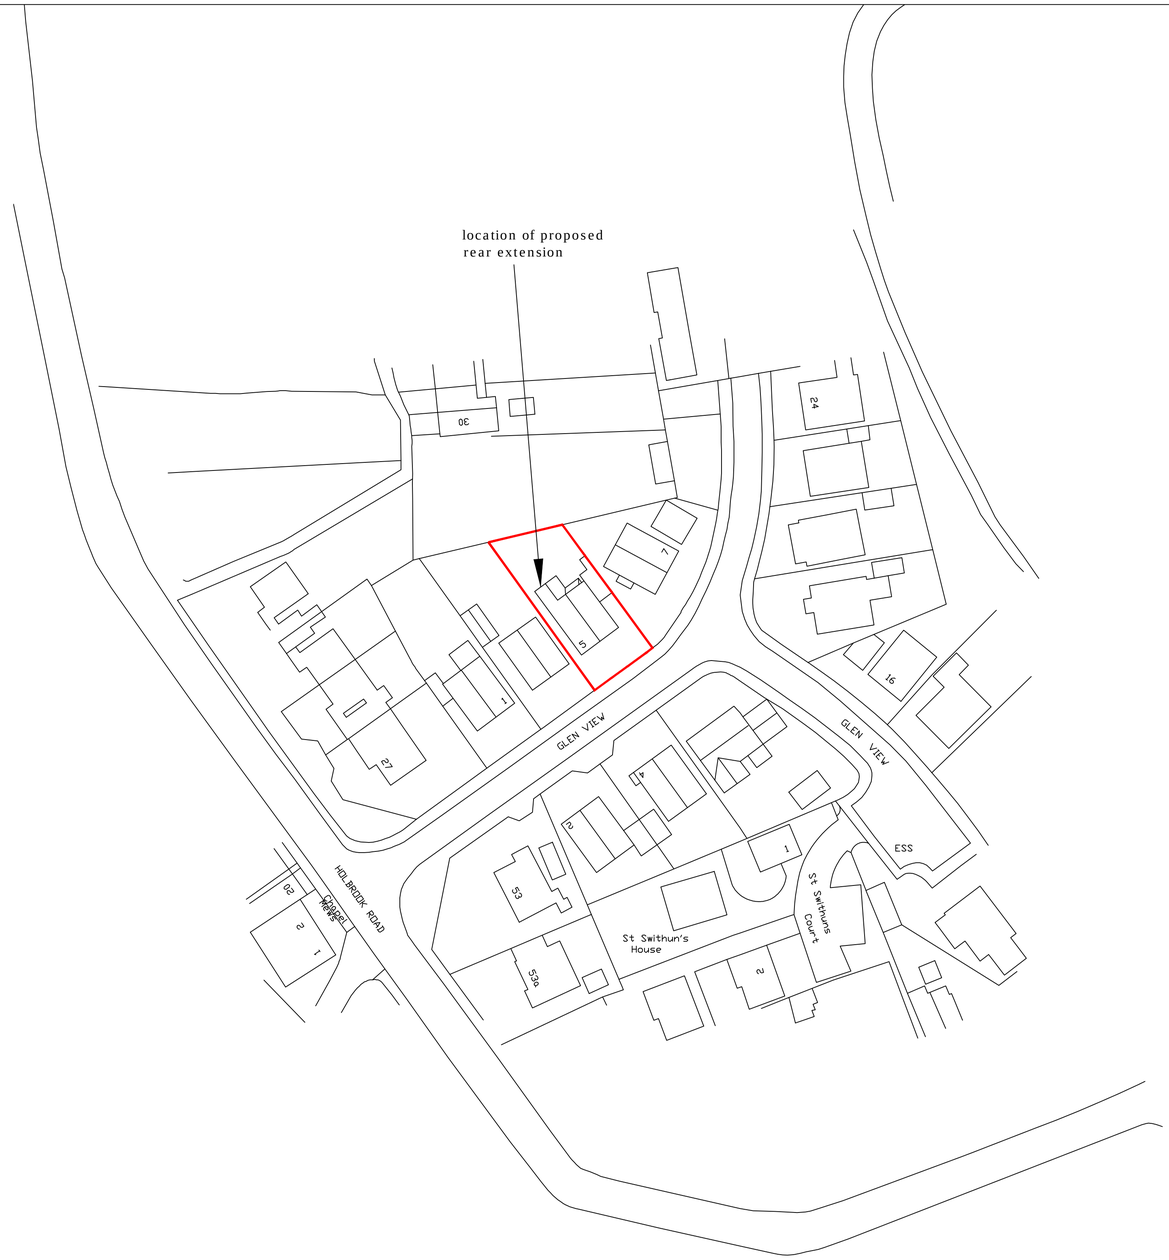


Ordnance Survey (c) Crown Copyright 2020. All rights reserved. Licence number 100022432

## Location Plan Scale 1:1250

0 10 50 100 125
Metres at scale 1:1250

## Block Plan Scale 1:500

0 5 10 20 30 40 50
Metres at scale 1:500

| REV. NO. | DESCRIPTION TO REVISION | REV. BY | DATE |
|---|---|---|---|
| | | | |
| | | | |
| | | | |
| | | | |

NOTES:
The copyright of this drawing belongs to Paul Hicking Associates and shall not be reproduced without their written consent.
Do not scale from this drawing.

PAUL HICKING ASSOCIATES
ARCHITECTURAL TECHNICIAN AND ECOLOGY

12 Beaurepaire Cresent Belper Derbyshire DE56 1HR
Telephone 01773 827727
Email paul@hicking.plus.com

CLIENT: MR AND MRS FLETCHER

PROJECT: 5 GLENVIEW
BELPER
DE56 1PE

TITLE: LOCATION AND BLOCK PLANS AS PROPOSED

DATE: 17th OCTOBER 2020

N W E S

| DRAWING STATUS: | LEVEL: | DATA TYPE: | OTHER DATA AVAILABLE: |
|---|---|---|---|
| PLANNING | | | |

| DRAWN BY: | SCALE @ A1: | PROJECT NO.: | DRAWING No.: | REV. |
|---|---|---|---|---|
| PH | 1:1250 and 1:500 | 2064 | 2064-002 | - |