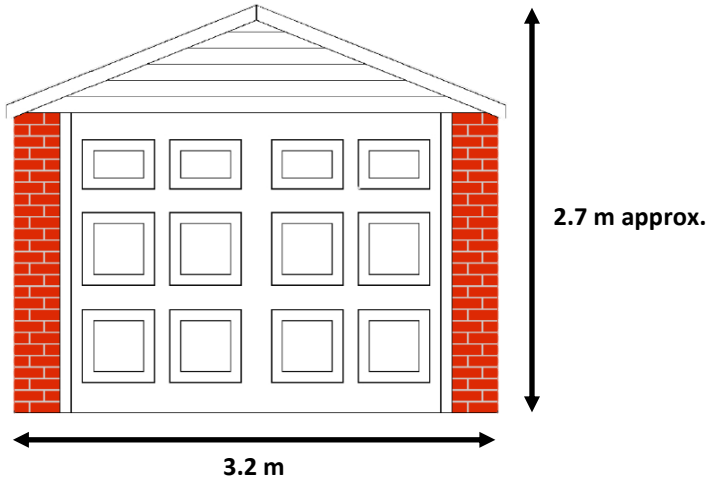

North Elevation

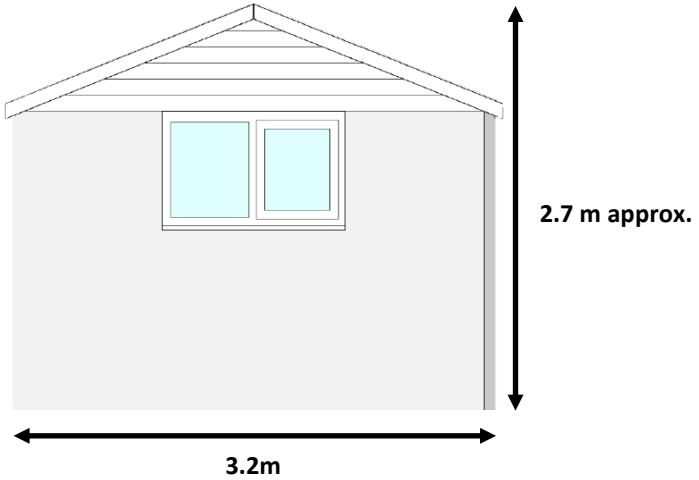

South Elevation

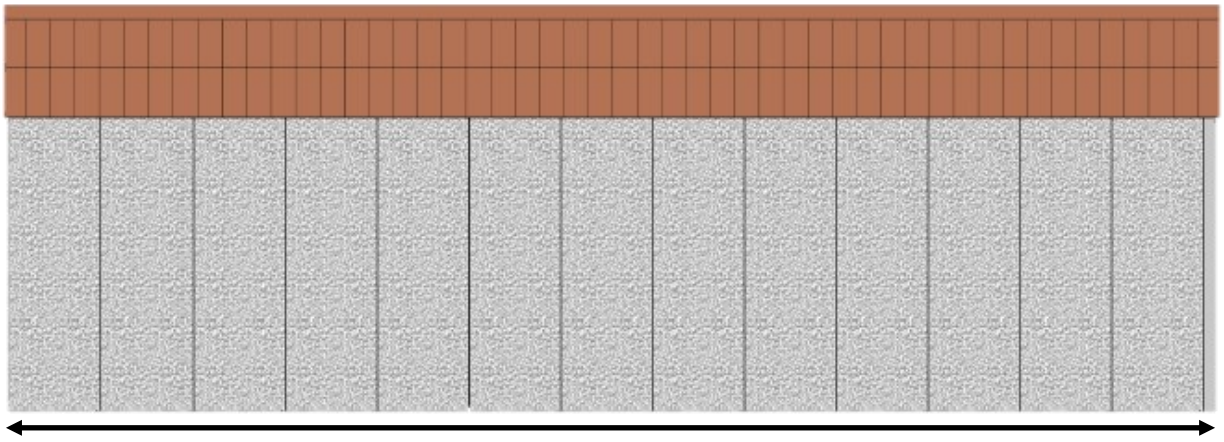

East Elevation

Replacement of existing garage and shed with detached garage at 148, Chapel Street, Kilburn, DE56 0PB - Proposed elevations & floor plan			
Drawing Issue 1	Scale 1:50	AVA/2020/1030	Sheet 1 of 4

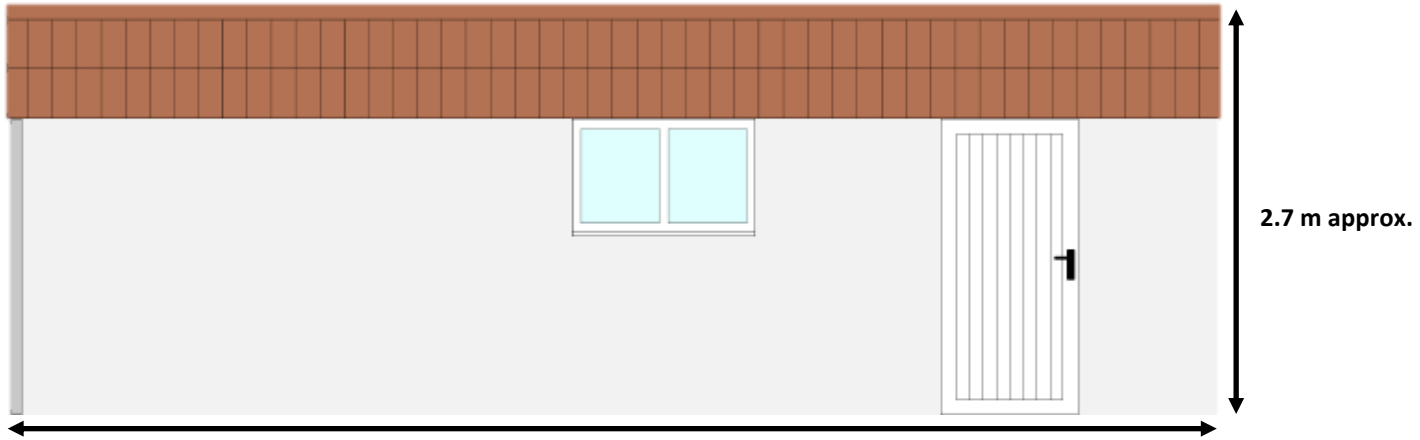

West Elevation

Materials

Walls: Brick on front (north elevation), white render on side facing garden (west elevation) and back (south elevation), pebbledash on side facing fence (east elevation).

Roof: Apex roof with bronze coloured stone-effect tiles (Metrotile) and white PVC fascia.

Fixtures: White 'Georgian style' metal garage door, white PVC double glazed windows and white steel personnel door.

Replacement of existing garage and shed with detached garage at 148, Chapel Street, Kilburn, DE56 0PB - Proposed elevations & floor plan			
Drawing Issue 1	Scale 1:50	AVA/2020/1030	Sheet 2 of 4

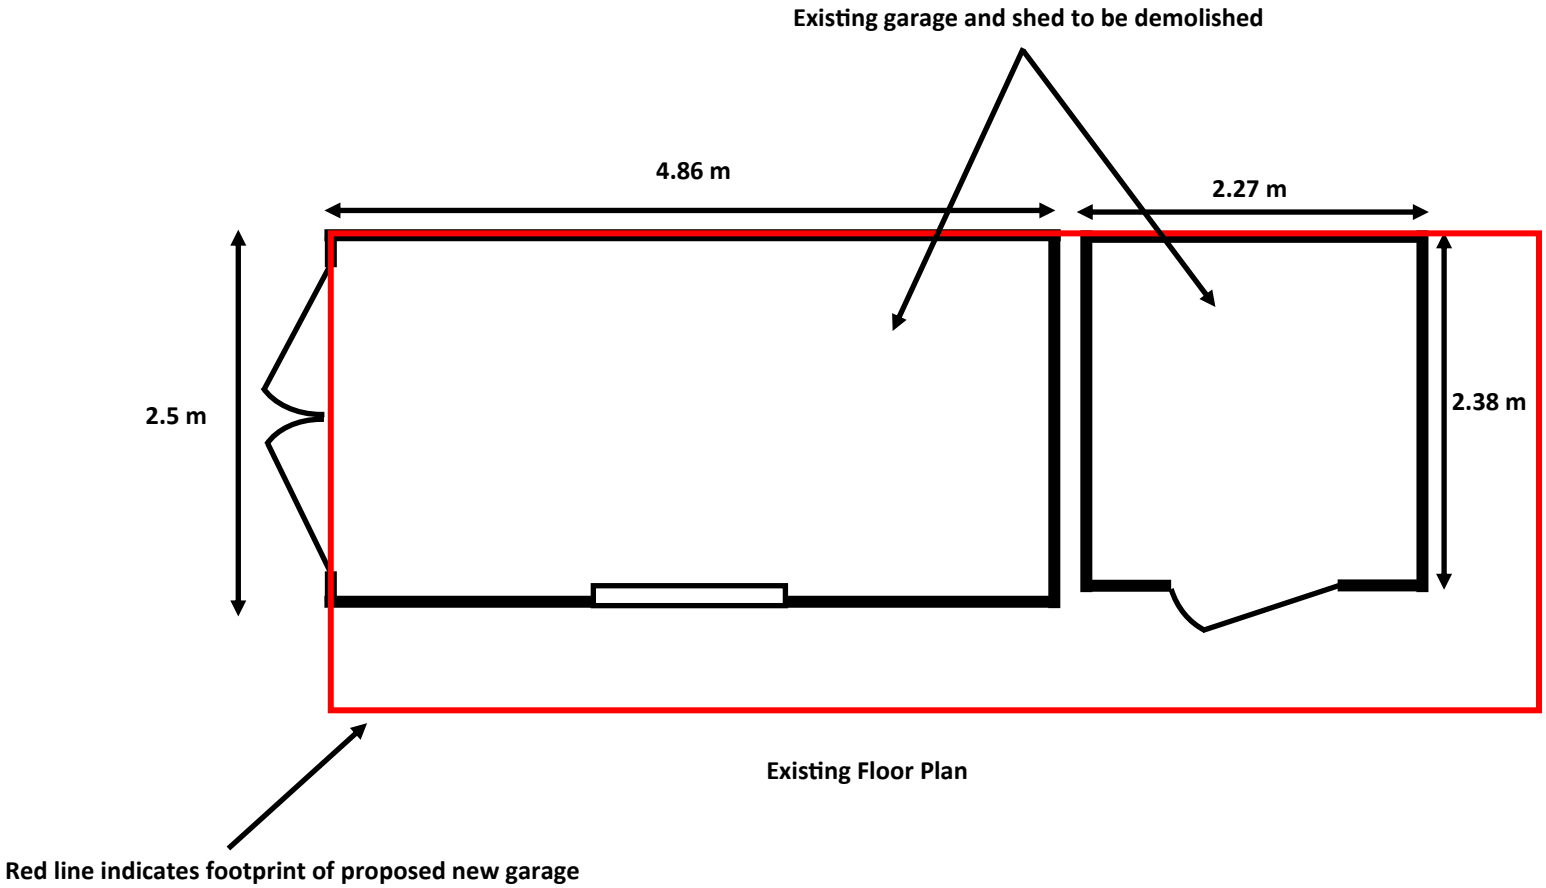

Replacement of existing garage and shed with detached garage at 148, Chapel Street, Kilburn, DE56 0PB - Proposed elevations & floor plan			
Drawing Issue 1	Scale 1:50	AVA/2020/1030	Sheet 3 of 4

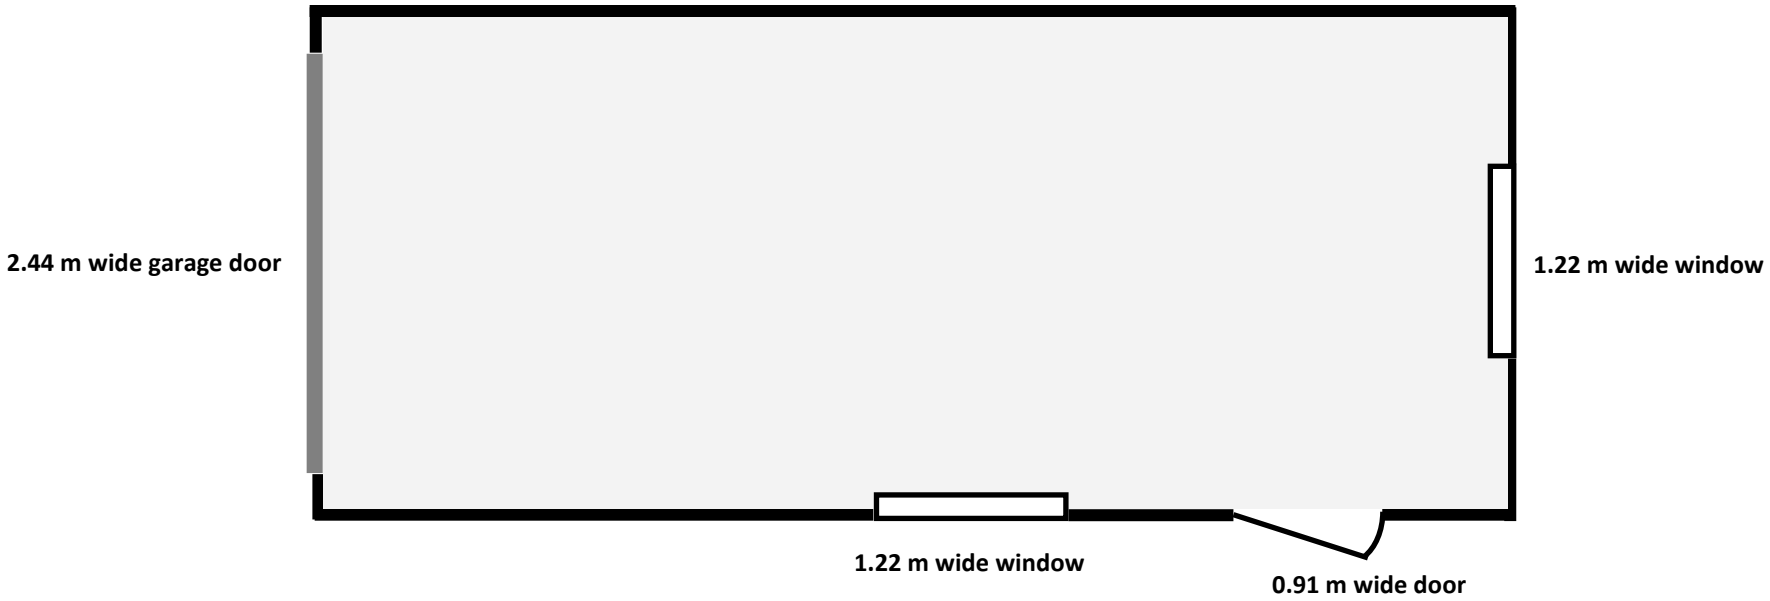

Proposed Floor Plan

Replacement of existing garage and shed with detached garage at 148, Chapel Street, Kilburn, DE56 0PB - Proposed elevations & floor plan			
Drawing Issue 1	Scale 1:50	AVA/2020/1030	Sheet 4 of 4