The co-operative food

Version	Date	Page(s)	Version Notes/Alterations	Drawn by
V1	08/10/20	ALL	Original Issue	AJH
V2	12/10/20	ALL	Changed colour of background to darker grey	AJH
V3	03/11/20	ALL	Changed colour of totem	AJH

DESIGN PACK - EXTERNAL

LEABROOKS

1 Swanwick Road, Leabrooks,
Alfreton, Derbyshire. DE55 1LJ

Blaze signs

www.blazesigns.co.uk

T +44 (0) 121 4577715
F +44 (0) 121 4539355

DRAWING SHOWN FOR VISUAL PURPOSES ONLY. ACTUAL SIGNAGE CONSTRUCTION (MANUFACTURE, MATERIALS & TECHNIQUES) MAY DIFFER TO THOSE SHOWN & ARE SUBJECT TO FINAL SITE CONDITIONS
BLAZE STANDARD PAINT FINISH IS **60% SEMI GLOSS**,
CLIENT TO ADVISE PRIOR TO APPROVAL IF ANY SPECIAL FINISHES ARE REQUIRED

© THE COPYRIGHT OF THIS DRAWING IS O WNED BY BLAZE SIGNS LIMITED AND IS NOT TO BE DISCLOSED TO OTHER PERSONS OR TO BE USED FOR MANUFACTURING PURPOSES WITHOUT PERMISSION.

ITEM: 1

FACE ILLUMINATED (CFF-710) LETTERS ON RAILS - Scale 1:25



Specification

Text '**The co-operative**' to be built up face illuminated letters
5mm opal 050 acrylic faces with 60mm d/scaled stainless steel returns, all finished white complete with 10mm foamex backtrays housing internal illumination via white LED's.

Text '**food**' to be built up face illuminated letters
5mm green acrylic faces with 60mm d/scaled stainless steel returns, all finished green PMS 375c complete with 10mm foamex backtrays housing internal illumination via white LED's.

All text to be fitted to folded 70x25x3mm aluminium wiring bar channels finished to match background (TBC), letters stood off wiring bar with 6mm spacers.

Proposed Elevation - NTS



Construction detail - 'The Co-operative food'

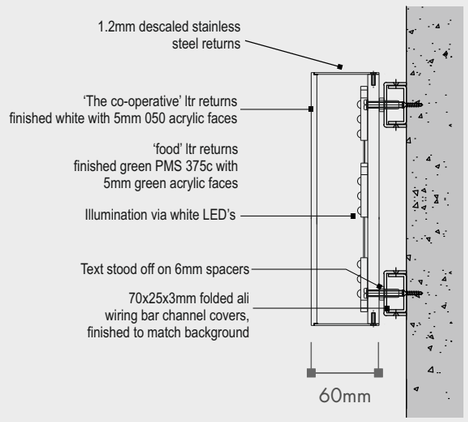

Office:

Blaze signs
Unit 3-4 Arden Park, Arden Road, Frankley, Birmingham, B45 0JA.
T +44 (0) 121 4577715
F +44 (0) 121 4539355
www.blazesigns.co.uk

Copyright:

DRAWING SHOWN FOR VISUAL PURPOSES ONLY. ACTUAL SIGNAGE CONSTRUCTION (MANUFACTURE, MATERIALS & TECHNIQUES) MAY DIFFER TO THOSE SHOWN & ARE SUBJECT TO FINAL SITE CONDITIONS
BLAZE STANDARD PAINT FINISH IS **60% SEMI GLOSS**.
CLIENT TO ADVISE PRIOR TO APPROVAL IF ANY SPECIAL FINISHES ARE REQUIRED

© THE COPYRIGHT OF THIS DRAWING IS O WNED BY BLAZE SIGNS LIMITED AND IS NOT TO BE DISCLOSED TO OTHER PERSONS OR TO BE USED FOR MANUFACTURING PURPOSES WITHOUT PERMISSION.

Client:	Job Number & Site:	Date:	Scale:	Notes:
The co-operative food	131751 LEABROOKS	08/10/20	As shown @ A3	COLOUR REF: RAL 7016 COLOUR REF: PANTONE 375c

V3

ITEM: 2

FACE ILLUMINATED (CFF-710) LETTERS ON RAILS - Scale 1:25

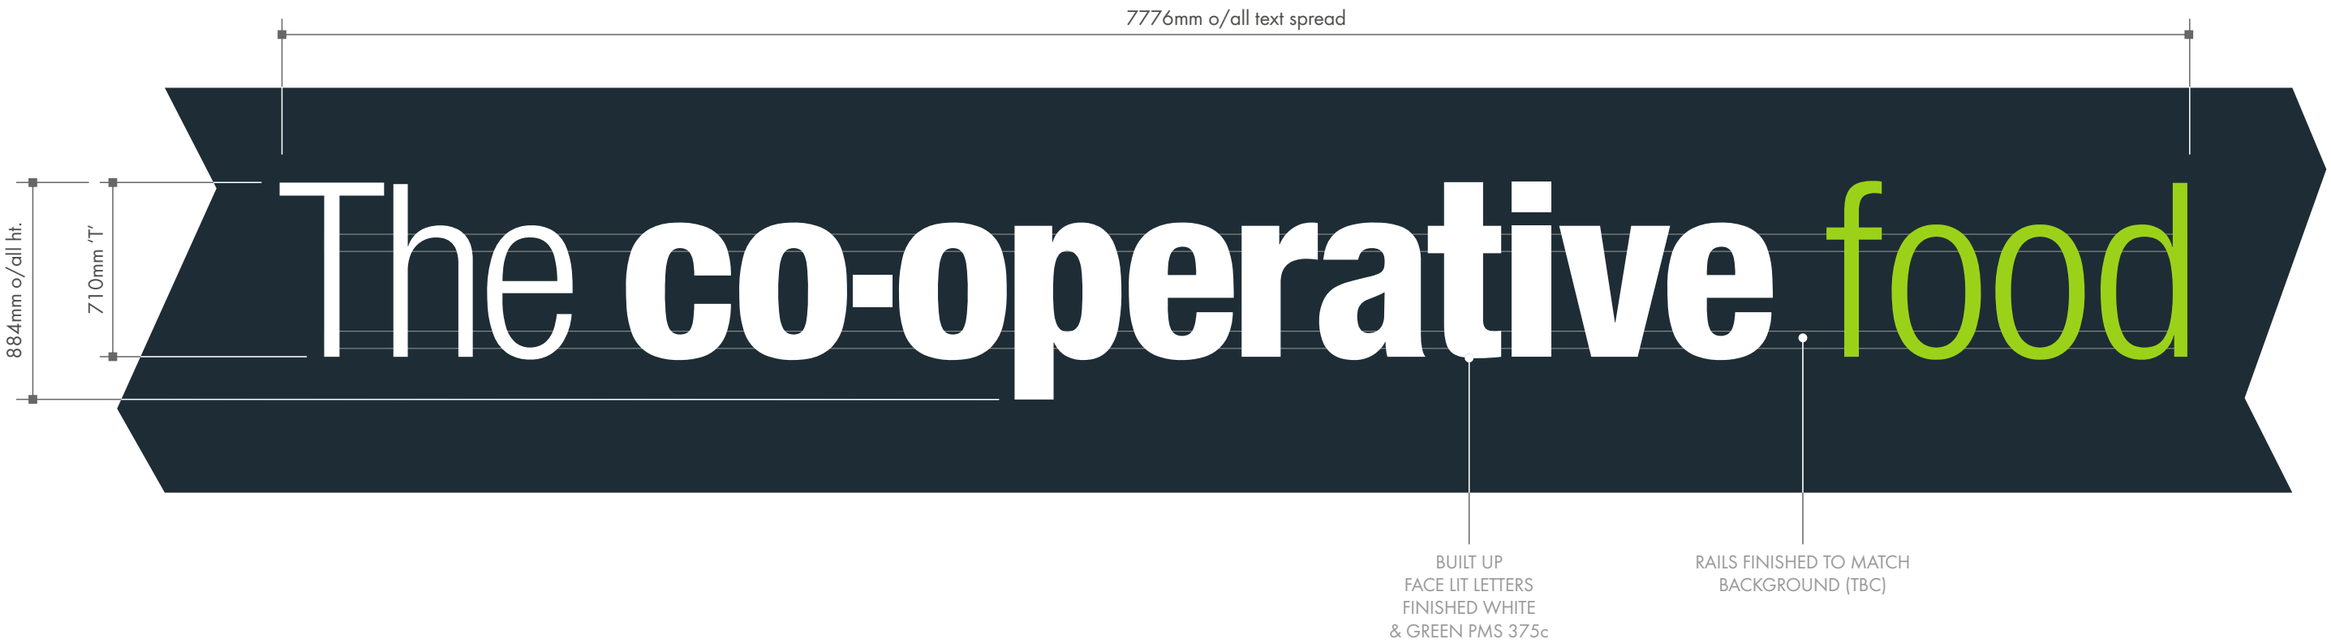

Specification

Text '**The co-operative**' to be built up face illuminated letters
5mm opal 050 acrylic faces with 60mm d/scaled stainless steel returns, all finished white complete with 10mm foamex backtrays housing internal illumination via white LED's.

Text '**food**' to be built up face illuminated letters
5mm green acrylic faces with 60mm d/scaled stainless steel returns, all finished green PMS 375c complete with 10mm foamex backtrays housing internal illumination via white LED's.

All text to be fitted to folded 70x25x3mm aluminium wiring bar channels finished to match background (TBC), letters stood off wiring bar with 6mm spacers.

Proposed Elevation - NTS



Construction detail - 'The Co-operative food'

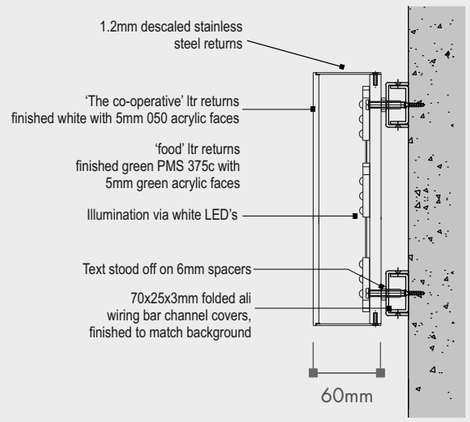

Office:	Copyright:	Client:	Job Number & Site:	Date:	Scale:	Notes:
Blaze signs Unit 3-4 Arden Park, Arden Road, Frankley, Birmingham, B45 0JA. T +44 (0) 121 4577715 F +44 (0) 121 4539355 www.blazesigns.co.uk	DRAWING SHOWN FOR VISUAL PURPOSES ONLY. ACTUAL SIGNAGE CONSTRUCTION (MANUFACTURE, MATERIALS & TECHNIQUES) MAY DIFFER TO THOSE SHOWN & ARE SUBJECT TO FINAL SITE CONDITIONS BLAZE STANDARD PAINT FINISH IS **60% SEMI GLOSS**. CLIENT TO ADVISE PRIOR TO APPROVAL IF ANY SPECIAL FINISHES ARE REQUIRED © THE COPYRIGHT OF THIS DRAWING IS O WNED BY BLAZE SIGNS LIMITED AND IS NOT TO BE DISCLOSED TO OTHER PERSONS OR TO BE USED FOR MANUFACTURING PURPOSES WITHOUT PERMISSION.	The co-operative food	131751 LEABROOKS	08/10/20	As shown @ A3	COLOUR REF: RAL 7016 COLOUR REF: PANTONE 375c

ITEM: 3 1-OFF REFURB OF EXISTING D/SIDED TOTEM SIGN - Scale 1:25



Specification

Folded 2mm thick aluminium panels with 130mm returns finished grey RAL 7016. Panels to be fret cut to accept pushed thru acrylic graphics, text "**The co-operative**" to be pushed though 15mm 030 acrylic and "**Food**" pushed through laminated acrylic (2 x 5mm green 6T81 with a 5mm clear face), icons pushed though 15mm 030 further applied with vinyl's to face. Opening Hours to be applied in white vinyl, non illuminated.

Panels to be conveyed to site & fitted over existing totem steelwork, complete with "U" channel cover trim to returns also finished grey RAL 7016. Internally illuminated via LEDs.

Note:- Graphics/icons to be confirmed.

Construction detail

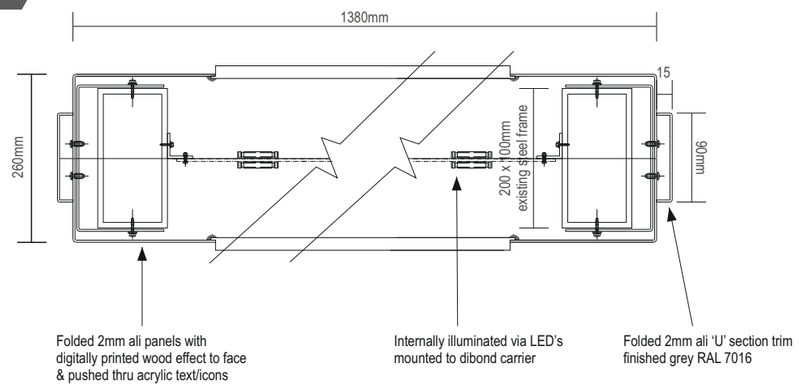

Existing



Proposed

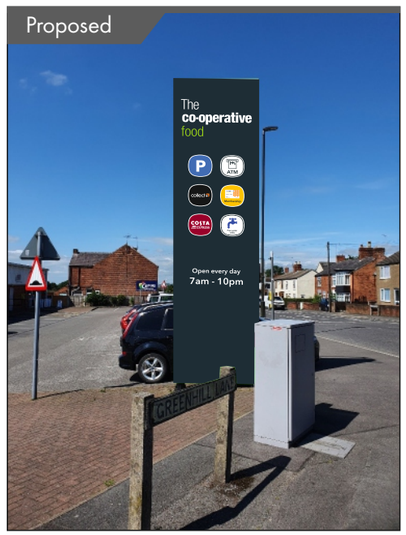

Office:	Copyright:	Client:	Job Number & Site:	Date:	Scale:	Notes:
Blaze signs Unit 3-4 Arden Park, Arden Road, Frankley, Birmingham, B45 0JA. T +44 (0) 121 4577715 F +44 (0) 121 4539355 www.blazesigns.co.uk	DRAWING SHOWN FOR VISUAL PURPOSES ONLY. ACTUAL SIGNAGE CONSTRUCTION (MANUFACTURE, MATERIALS & TECHNIQUES) MAY DIFFER TO THOSE SHOWN & ARE SUBJECT TO FINAL SITE CONDITIONS BLAZE STANDARD PAINT FINISH IS **60% SEMI GLOSS.** CLIENT TO ADVISE PRIOR TO APPROVAL IF ANY SPECIAL FINISHES ARE REQUIRED © THE COPYRIGHT OF THIS DRAWING IS O WNED BY BLAZE SIGNS LIMITED AND IS NOT TO BE DISCLOSED TO OTHER PERSONS OR TO BE USED FOR MANUFACTURING PURPOSES WITHOUT PERMISSION.	The co-operative food	131751 LEABROOKS	08/10/20	As shown @ A3	COLOUR REF: RAL 7016 COLOUR REF: PANTONE 375c

SITE PLAN - Scale 1:500

0 5 10 15 20

Scale 1:500

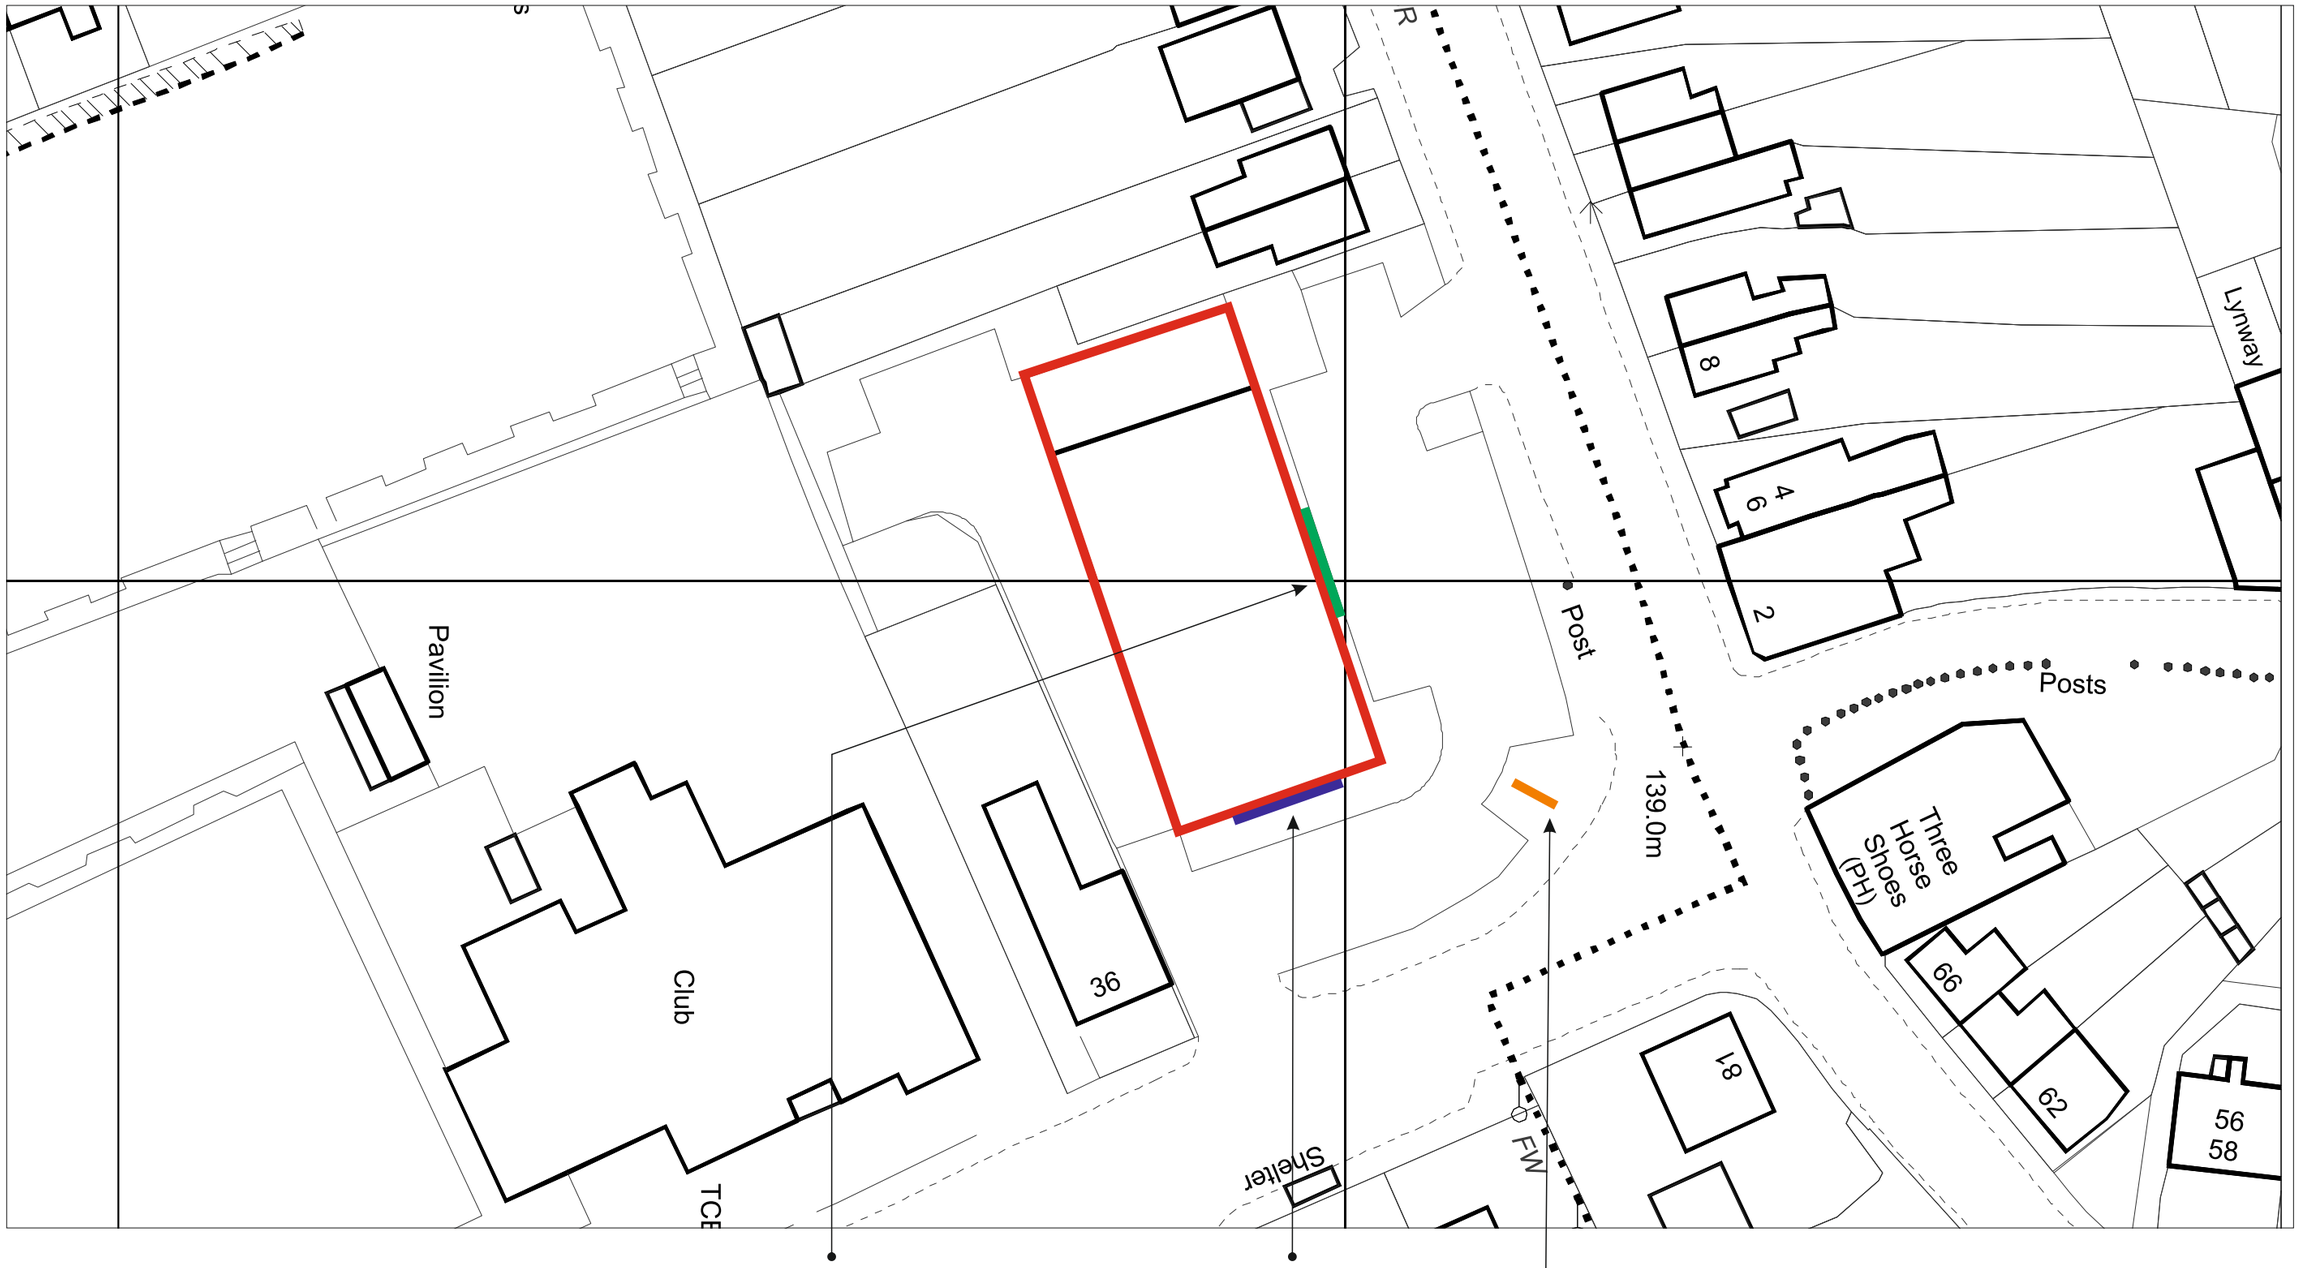

Item 2 - Face illuminated letters

Item 1 - Face illuminated letters

Item 3 - Part illuminated totem sign

Office:	Copyright:	Client:	Job Number & Site:	Date:	Scale:	Notes:
Blaze signs Unit 3-4 Arden Park, Arden Road, Frankley, Birmingham, B45 0JA. T +44 (0) 121 4577715 F +44 (0) 121 4539355 www.blazesigns.co.uk	DRAWING SHOWN FOR VISUAL PURPOSES ONLY. ACTUAL SIGNAGE CONSTRUCTION (MANUFACTURE, MATERIALS & TECHNIQUES) MAY DIFFER TO THOSE SHOWN & ARE SUBJECT TO FINAL SITE CONDITIONS BLAZE STANDARD PAINT FINISH IS **60% SEMI GLOSS.** CLIENT TO ADVISE PRIOR TO APPROVAL IF ANY SPECIAL FINISHES ARE REQUIRED © THE COPYRIGHT OF THIS DRAWING IS O WNED BY BLAZE SIGNS LIMITED AND IS NOT TO BE DISCLOSED TO OTHER PERSONS OR TO BE USED FOR MANUFACTURING PURPOSES WITHOUT PERMISSION.	The co-operative food	131751 LEABROOKS	08/10/20	As shown @ A3	COLOUR REF: RAL 7016 COLOUR REF: PANTONE 375c