

Planning Approval Ref: AVA/ 2017/ 1402

South Elevation

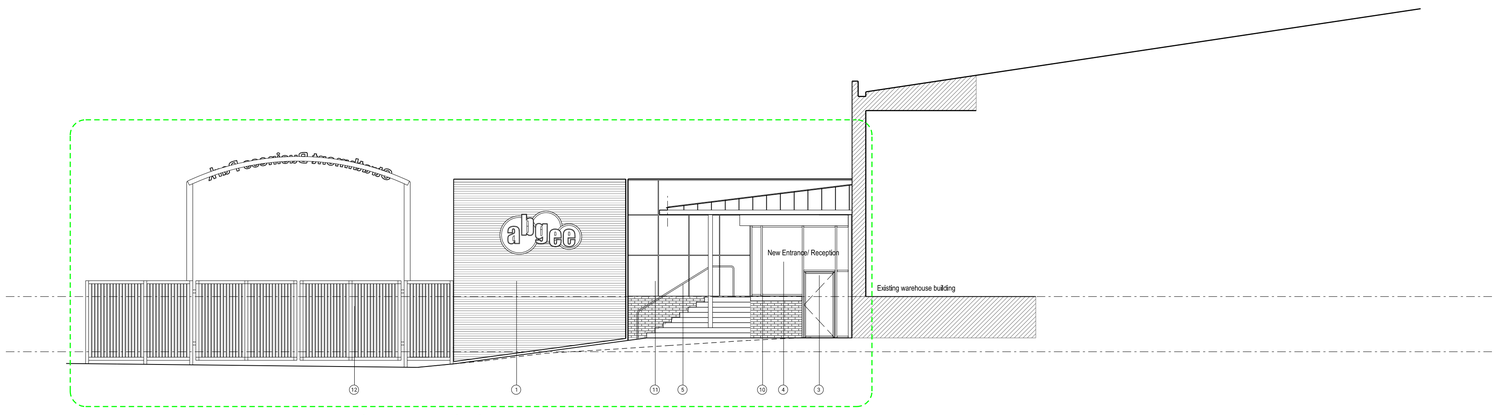

Planning Approval Ref: AVA/ 2017/ 1402

East Elevation

Key:

Planning Approval Notice: AVA / 2017 / 1402

Materials Key:

1 Horizontal aluminium louvres: polyester powder coated black
2 Concealed service access doors within horizonal louvre system
3 Fully glazed aluminium framed doors: polyester powder coated black
4 Full height aluminium glazing system: polyester powder coated black
5 Metal handrails: galvanised finish
6 Aluminium framed window system: polyester powder coated black
7 Metal roof finish: colour - black
8 Make good profiled metal cladding to match existing
9 Block-up loading dock with brickwork to match existing
10 Brickwork plinth, colour: blue/black clay facing bricks
11 Metal wall cladding, colour: black
12 Steel security gates: galvanised finish
13 Existing cantilevered canopy for loading docks

Revision	Date	Description	Author/Checked By
-	05/11/20	Planning	ET/DG

Project Title: 427_ABGee Entrance
Proposed Elevations

Evans Vettori

31 Knowleston Place Matlock Derbyshire DE4 3BU
+44 (0) 1629 760559 www.evansvettori.co.uk
mail@evansvettori.co.uk
©2019

Drawing 427_P05A
Status Planning
Date 20/10/20
Scale 1:100 @ A1

0 1 2 5 10
Scale 1 : 100