


Planning Approval Ref: AVA/ 2017/ 1402

South Elevation

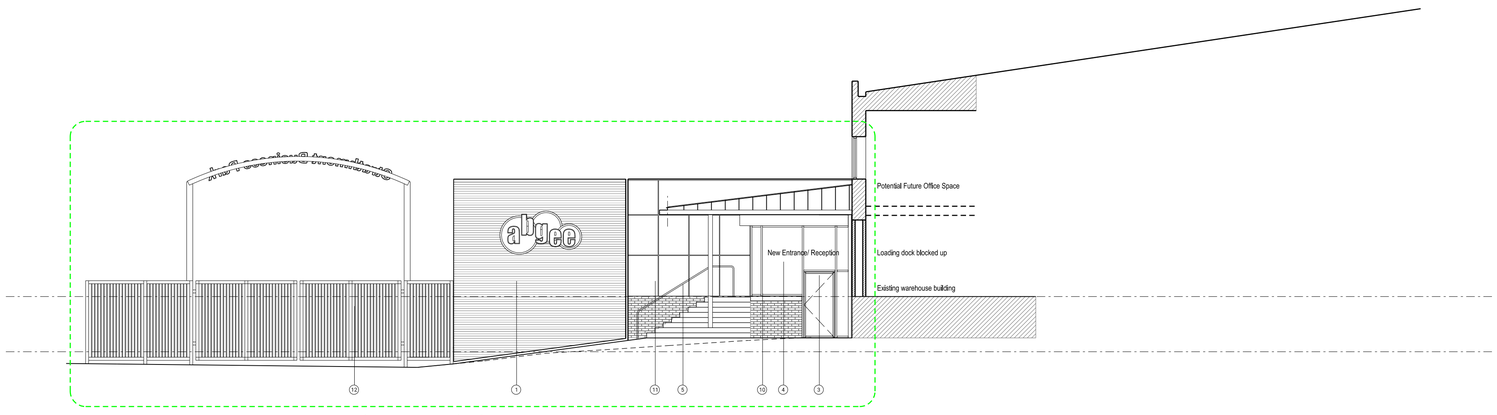


Planning Approval Ref: AVA/ 2017/ 1402

East Elevation

Key:

Planning Approval Notice: AVA / 2017 / 1402
Amendments to windows: AVA / 2017 / 1402
Proposed Windows

Materials Key:

1 Horizontal aluminium louvres: polyester powder coated black
2 Concealed service access doors within horizonal louvre system
3 Fully glazed aluminium framed doors: polyester powder coated black
4 Full height aluminium glazing system: polyester powder coated black
5 Metal handrails: galvanised finish
6 Aluminium framed window system: polyester powder coated black
7 Metal roof finish: colour - black
8 Make good profiled metal cladding to match existing
9 Block-up loading dock with brickwork to match existing
10 Brickwork plinth, colour: blue/black clay facing bricks
11 Metal wall cladding, colour: black
12 Steel security gates: galvanised finish
13 Cantilevered canopy entirely removed
and profiled metal cladding made good to match existing

| Revision | Date | Description | Author/Checked By |
|---|---|---|---|
| B | 06/11/20 | Note 13 added to key | DG/JC |
| A | 20/10/20 | Planning Issue | DG/JC |
| - | 25/03/20 | Planning | JC/DG |

Project: 427_ABGee Entrance
Title: Proposed Elevations

Evans Vettori

31 Knowleston Place Matlock Derbyshire DE4 3BU
+44 (0) 1629 760559 www.evansvettori.co.uk
mail@evansvettori.co.uk
©2019

Drawing: 427_P07
Status: Planning
Date: 20/10/20
Scale: 1:100 @ A1

0 1 2 5 10
Scale 1 : 100